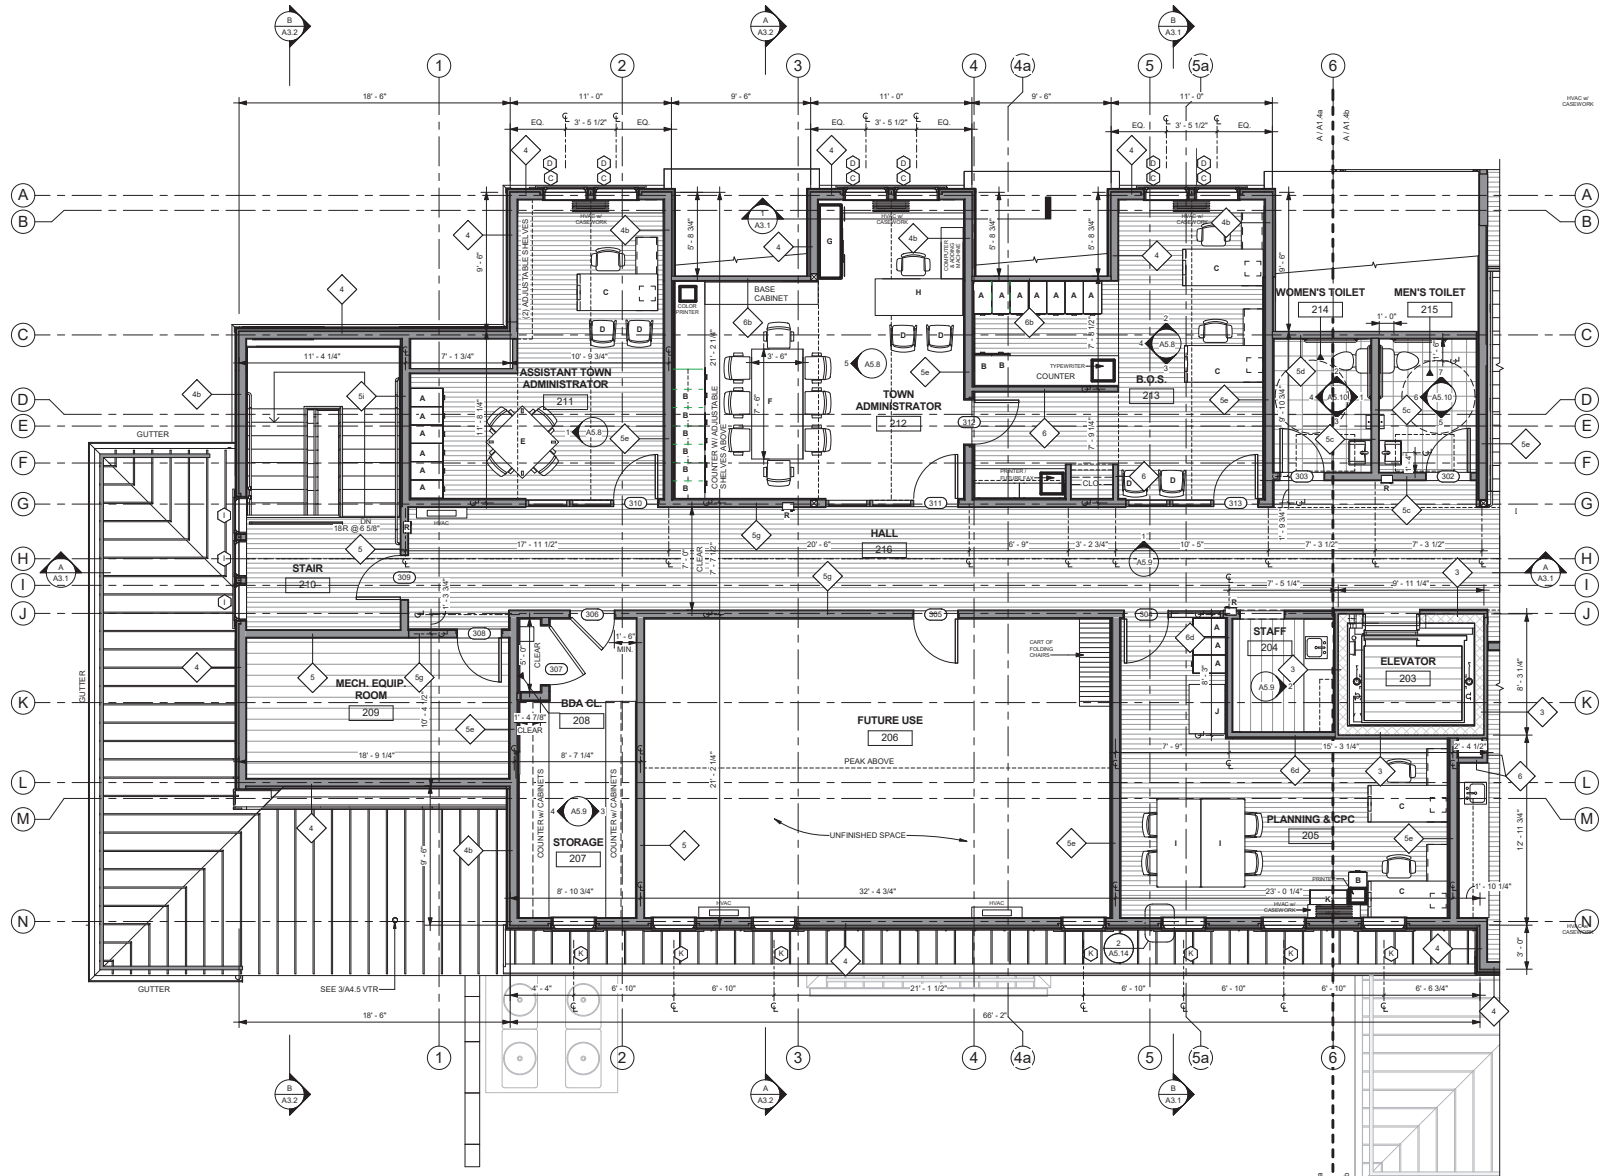

A UPPER LEVEL - ENLARGED FLOOR PLAN WEST
1/4" = 1'-0"

FLOOR FINISH LEGEND

- 9"x39" STAGGERED LUXURY VINYL TILE (LVT) w/ UNDERLAYMENT
- 1x4 FIR WOOD FLOORING
- RANDOM COURSE ASHLAR STONE TILE FLOORING w/ BACKER BOARD
- CARPET FLOORING w/ PAD

FURNITURE LEGEND

A	4-DRAWER TALL FILE CABINET (APPROX. 15" W. X 26.5" D. X 52" H. "HON 310 SERIES" OR EQUAL)
B	2-DRAWER SHORT FILE CABINET (APPROX. 15" W. X 26.5" D. X 29" H. "HON 310 SERIES" OR EQUAL)
C	30" X 60" DESK WITH 30" RETURN AND TASK CHAIR
C1	30" X 72" DESK WITH 30" RETURN AND TASK CHAIR
C2	30" X 60" DESK WITH TASK CHAIR
D	GUEST CHAIR
E	36" SQUARE MEETING TABLE WITH 4 CHAIRS
F	LARGE CONFERENCE TABLE WITH 8 CHAIRS
G	60" X 18" CREDENZA
H	OVERSIZED DESK WITH 42" RETURN AND TASK CHAIR
I	3' X 6' MEETING TABLE WITH 2 CHAIRS
J	FLAT FILE
K	4 SHELF BOOKSHELF, 36" W. X 60" H.
L	36" X 72" WORK TABLE
M	42" X 72" CONFERENCE TABLE WITH 6 CHAIRS
N	2' X 4' WORK TABLE
O	36" W. X 18" D. X 6' H. STORAGE CABINET
P	2-DRAWER TALL LATERAL FILE CABINET (APPROX. 30" W. X 19 1/4" D. X 28" H.)
Q	4-DRAWER TALL LATERAL FILE CABINET (APPROX. 30" W. X 19 1/4" D. X 53" H.)
R	SURFACE MOUNTED OR SEMI-RECESSED FIRE EXTINGUISHER CABINET. F.E. TYPE T.B.D.

1/2/2018 2:09:23 PM

Architect
Keenan + Kenny Architects, Ltd.
189 Main Street
Falmouth, Massachusetts 02540
Tel. 508-540-0075

Civil / Structural Engineers
John Lolley, P.E.
12 Surveyors Lane
Vineyard Haven,
Massachusetts 02568
Tel. 508-693-5153

Mechanical, Electrical, Plumbing and Fire Protection Engineers
Griffith & Vary, Inc.
12 Kendrick Road
Wareham, Massachusetts 02571
Tel. 508-295-0050

Landscape Architect
T.L. Studio
35 North Main Street
Falmouth, Massachusetts 02540
Tel. 774-763-2461

Security and Technology Engineers
Garcia - Galuska - Desousa Consulting Engineers, Inc.
370 Faunce Corner Road
Dartmouth, Massachusetts 02747
Tel. 508-998-5700

Code Consultant
JENSEN HUGHES
117 Metro Center Blvd
Warwick, Rhode Island 02886
Tel. 401-736-8992

Owner's Project Manager
Daedalus Projects, Inc.
112 South Street
Boston, Massachusetts 02111
Tel. 508-295-0050

TOWN OF OAK BLUFFS
NEW TOWN HALL
56 SCHOOL STREET
OAK BLUFFS, MASSACHUSETTS

REVISIONS

NO.	DATE	DESCRIPTION

PROGRESS SET - NOT FOR CONSTRUCTION

PROJECT NO.: OBTH
ISSUED BY: KKA
ISSUED DATE: 3 JANUARY 2018
SHEET TITLE: UPPER LEVEL FLOOR PLAN WEST
SCALE: 1/4" = 1'-0"
DISCIPLINE - CATEGORY - SUB CATEGORY - SHEET

A1.4a

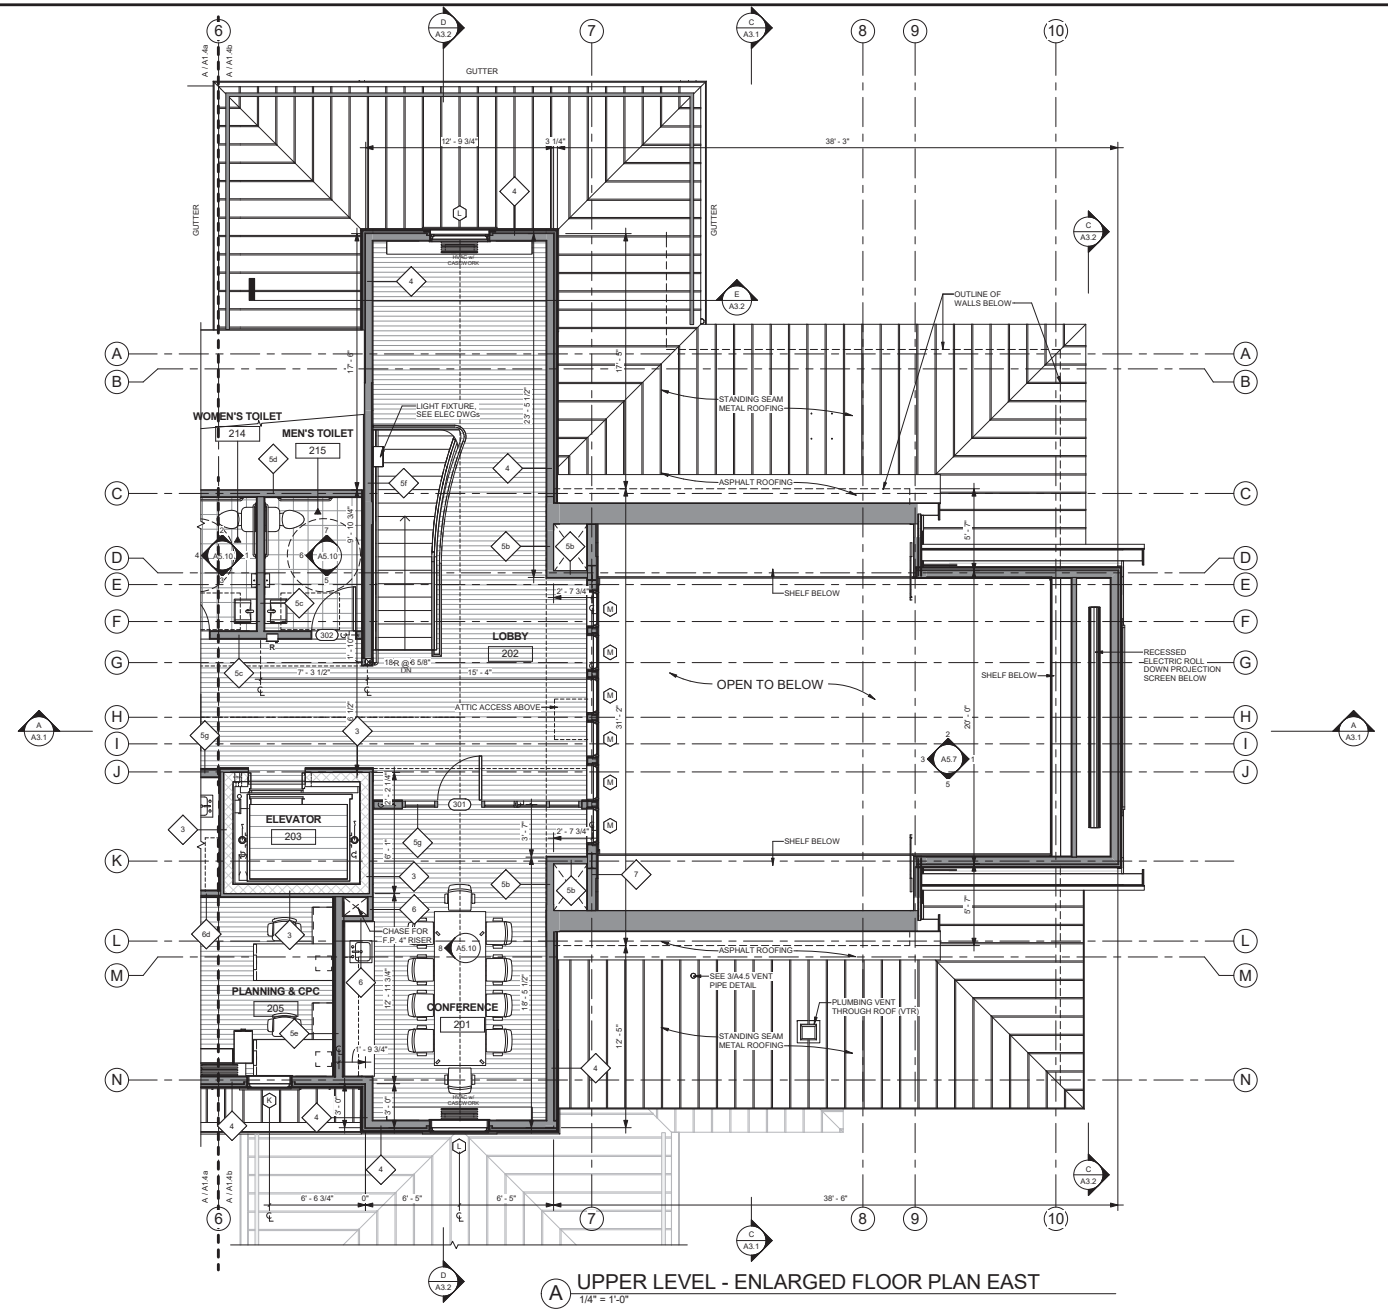

A UPPER LEVEL - ENLARGED FLOOR PLAN EAST
1/4" = 1'-0"

FLOOR FINISH LEGEND

- 9"x39" STAGGERED LUXURY VINYL TILE (LVT) w/ UNDERLAYMENT
- 1x4 FIR WOOD FLOORING
- RANDOM COURSE ASHLAR STONE TILE FLOORING w/ BACKER BOARD
- CARPET FLOORING w/ PAD

FURNITURE LEGEND

A	4-DRAWER TALL FILE CABINET (APPROX. 15" W. X 26.5" D. X 52" H. "HON 310 SERIES" OR EQUAL)
B	2-DRAWER SHORT FILE CABINET (APPROX. 15" W. X 26.5" D. X 29" H. "HON 310 SERIES" OR EQUAL)
C	30" X 60" DESK WITH 30" RETURN AND TASK CHAIR
C1	30" X 72" DESK WITH 30" RETURN AND TASK CHAIR
C2	30" X 60" DESK WITH TASK CHAIR
D	GUEST CHAIR
E	36" SQUARE MEETING TABLE WITH 4 CHAIRS
F	LARGE CONFERENCE TABLE WITH 8 CHAIRS
G	60" X 18" CREDENZA
H	OVERSIZED DESK WITH 42" RETURN AND TASK CHAIR
I	3' X 6' MEETING TABLE WITH 2 CHAIRS
J	FLAT FILE
K	4 SHELF BOOKSHELF, 36" W. X 60" H.
L	36" X 72" WORK TABLE
M	42" X 72" CONFERENCE TABLE WITH 6 CHAIRS
N	2' X 4' WORK TABLE
O	36" W. X 18" D. X 6' H. STORAGE CABINET
P	2-DRAWER TALL LATERAL FILE CABINET (APPROX. 30" W. X 19 1/4" D. X 28" H.)
Q	4-DRAWER TALL LATERAL FILE CABINET (APPROX. 30" W. X 19 1/4" D. X 53" H.)
R	SURFACE MOUNTED OR SEMI-RECESSED FIRE EXTINGUISHER CABINET. F.E. TYPE T.B.D.

1/2/2018 2:09:25 PM

Architect
Keenan + Kenny Architects, Ltd.
189 Main Street
Falmouth, Massachusetts 02540
Tel. 508-540-0075

Civil / Structural Engineers
John Lolley, P.E.
12 Surveyors Lane
Vineyard Haven,
Massachusetts 02568
Tel. 508-693-5153

Mechanical, Electrical, Plumbing and Fire Protection Engineers
Griffith & Vary, Inc.
12 Kendrick Road
Wareham, Massachusetts 02571
Tel. 508-295-0050

Landscape Architect
T.L. Studio
35 North Main Street
Falmouth, Massachusetts 02540
Tel. 774-763-2461

Security and Technology Engineers
Garcia - Galuska - Desousa Consulting Engineers, Inc.
370 Faunce Corner Road
Dartmouth, Massachusetts 02747
Tel. 508-998-5700

Code Consultant
JENSEN HUGHES
117 Metro Center Blvd
Warwick, Rhode Island 02886
Tel. 401-736-8992

Owner's Project Manager
Daedalus Projects, Inc.
112 South Street
Boston, Massachusetts 02111
Tel. 508-295-0050

TOWN OF OAK BLUFFS
NEW TOWN HALL
56 SCHOOL STREET
OAK BLUFFS, MASSACHUSETTS

REVISIONS

NO.	DATE	DESCRIPTION

PROGRESS SET - NOT FOR CONSTRUCTION

PROJECT NO.	ISSUED BY:
OBTH	KKA

ISSUED DATE: 3 JANUARY 2018

SHEET TITLE: UPPER LEVEL FLOOR PLAN EAST

SCALE: 1/4" = 1'-0"

DISCIPLINE - CATEGORY - SUB CATEGORY - SHEET

A1.4b