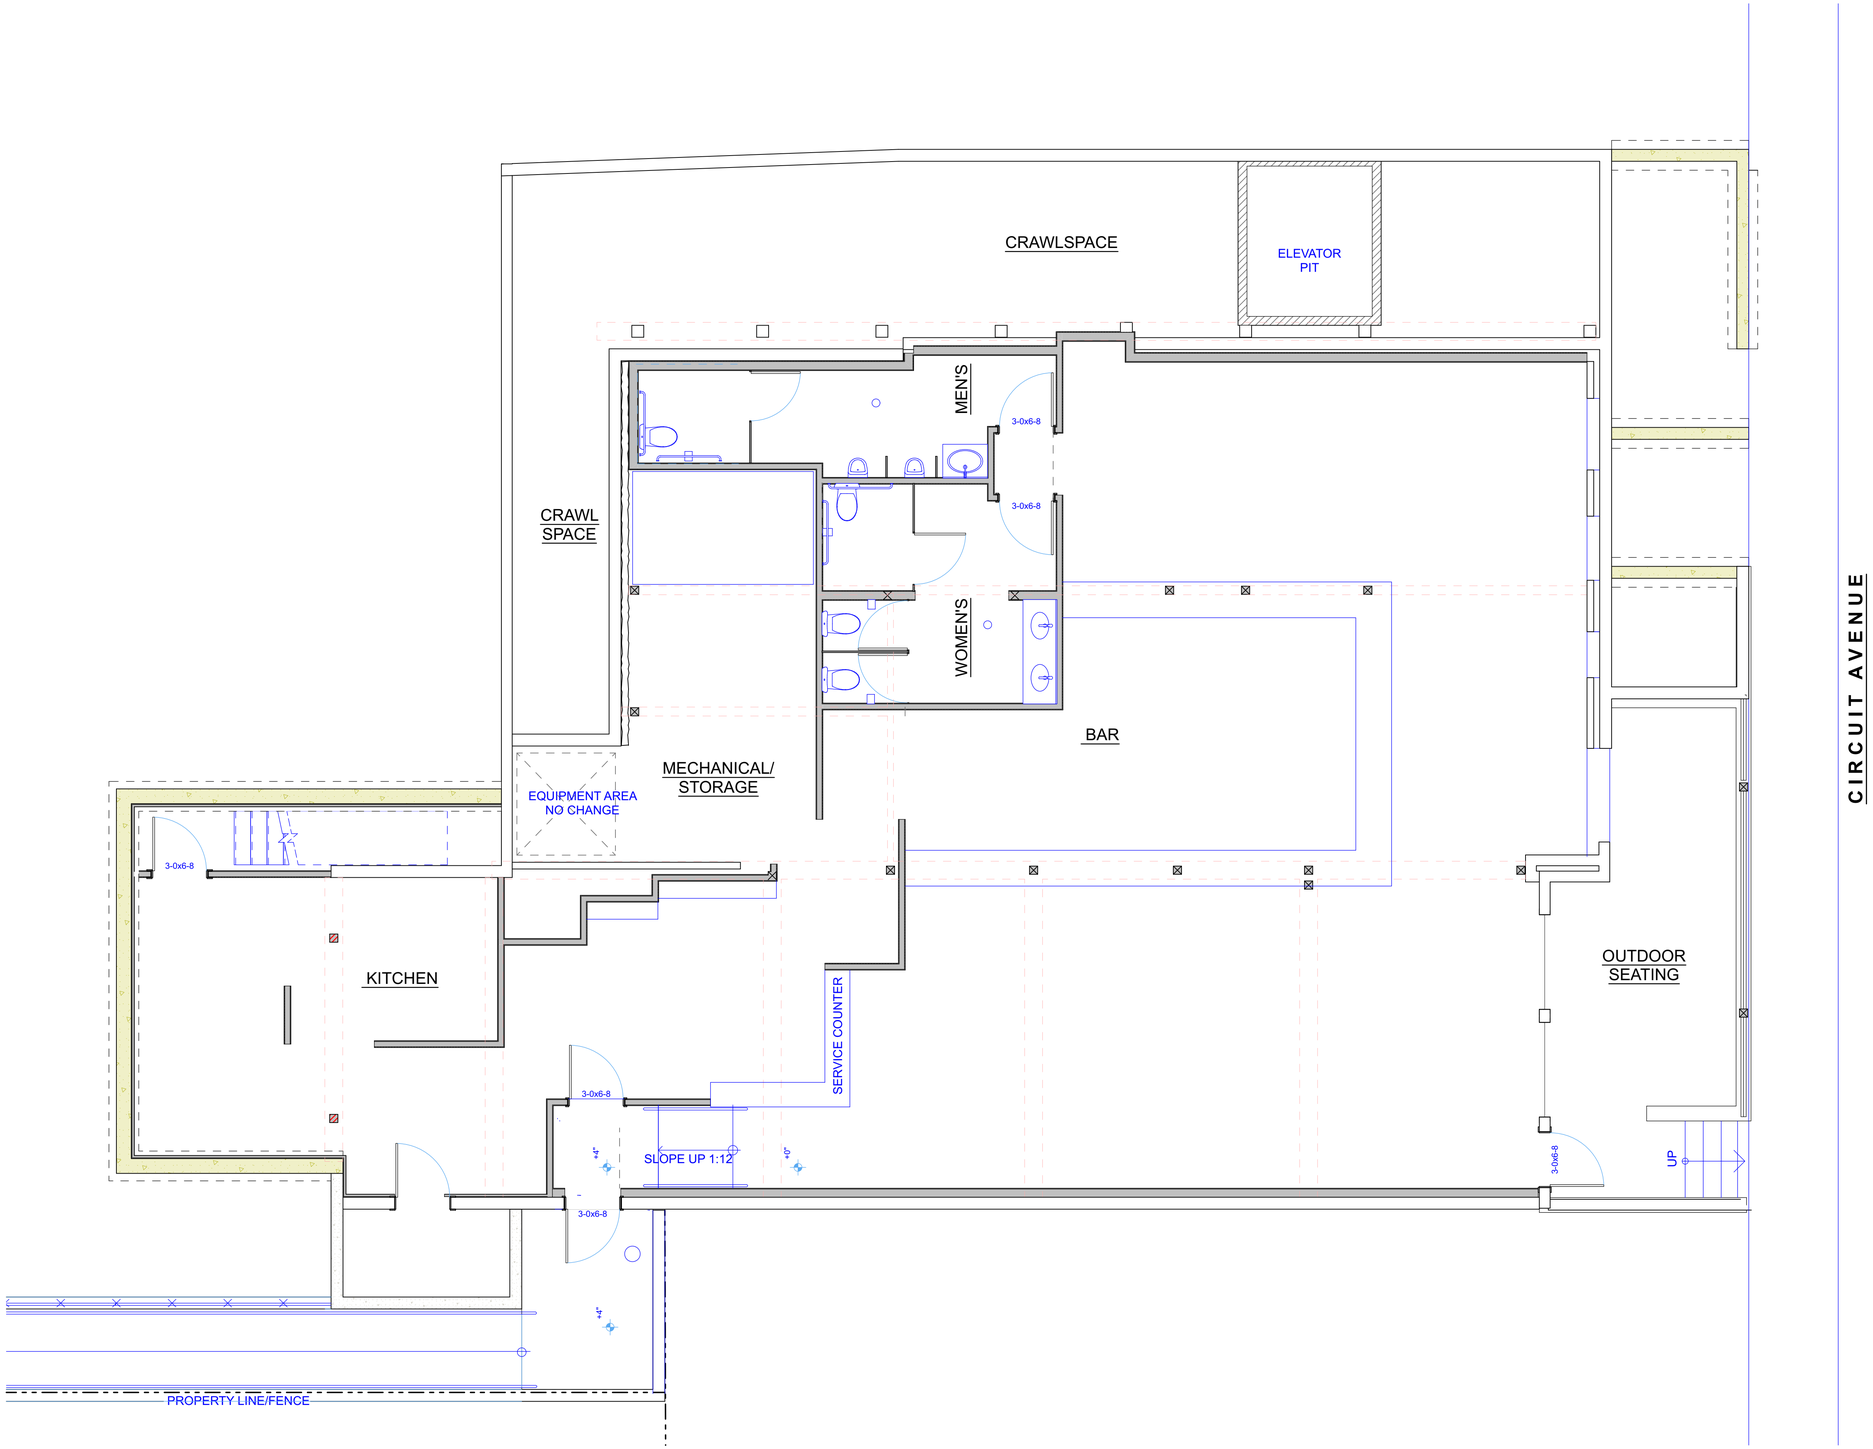

LOWER LEVEL PLAN

SCALE: 1/4" = 1'-0"

PERMIT SET
NOT FOR CONSTRUCTION

sullivan + associates
A R C H I T E C T S
508 693 0500
sullivanassociatesarchitects.com

REGISTERED ARCHITECT
WILLIAM C. SULLIVAN
NO. 50181
OAK BLUFFS
MASS.
COMMONWEALTH OF MASSACHUSETTS

SET:	DATE:
CLIENT MEETING	2018.03.28
PROGRESS PRINT	2018.04.26
PROGRESS PRINT	2018.04.30

PROJECT NAME: LAMPOST

ADDRESS: 6 CIRCUIT AVENUE, OAK BLUFFS, MA

SHEET TITLE: LOWER LEVEL PLAN

DRAWN BY: NG

DATE: 2018.04.30

MAP/PARCEL: 9-22

JOB #: 18L01

DRAWING #: A-01

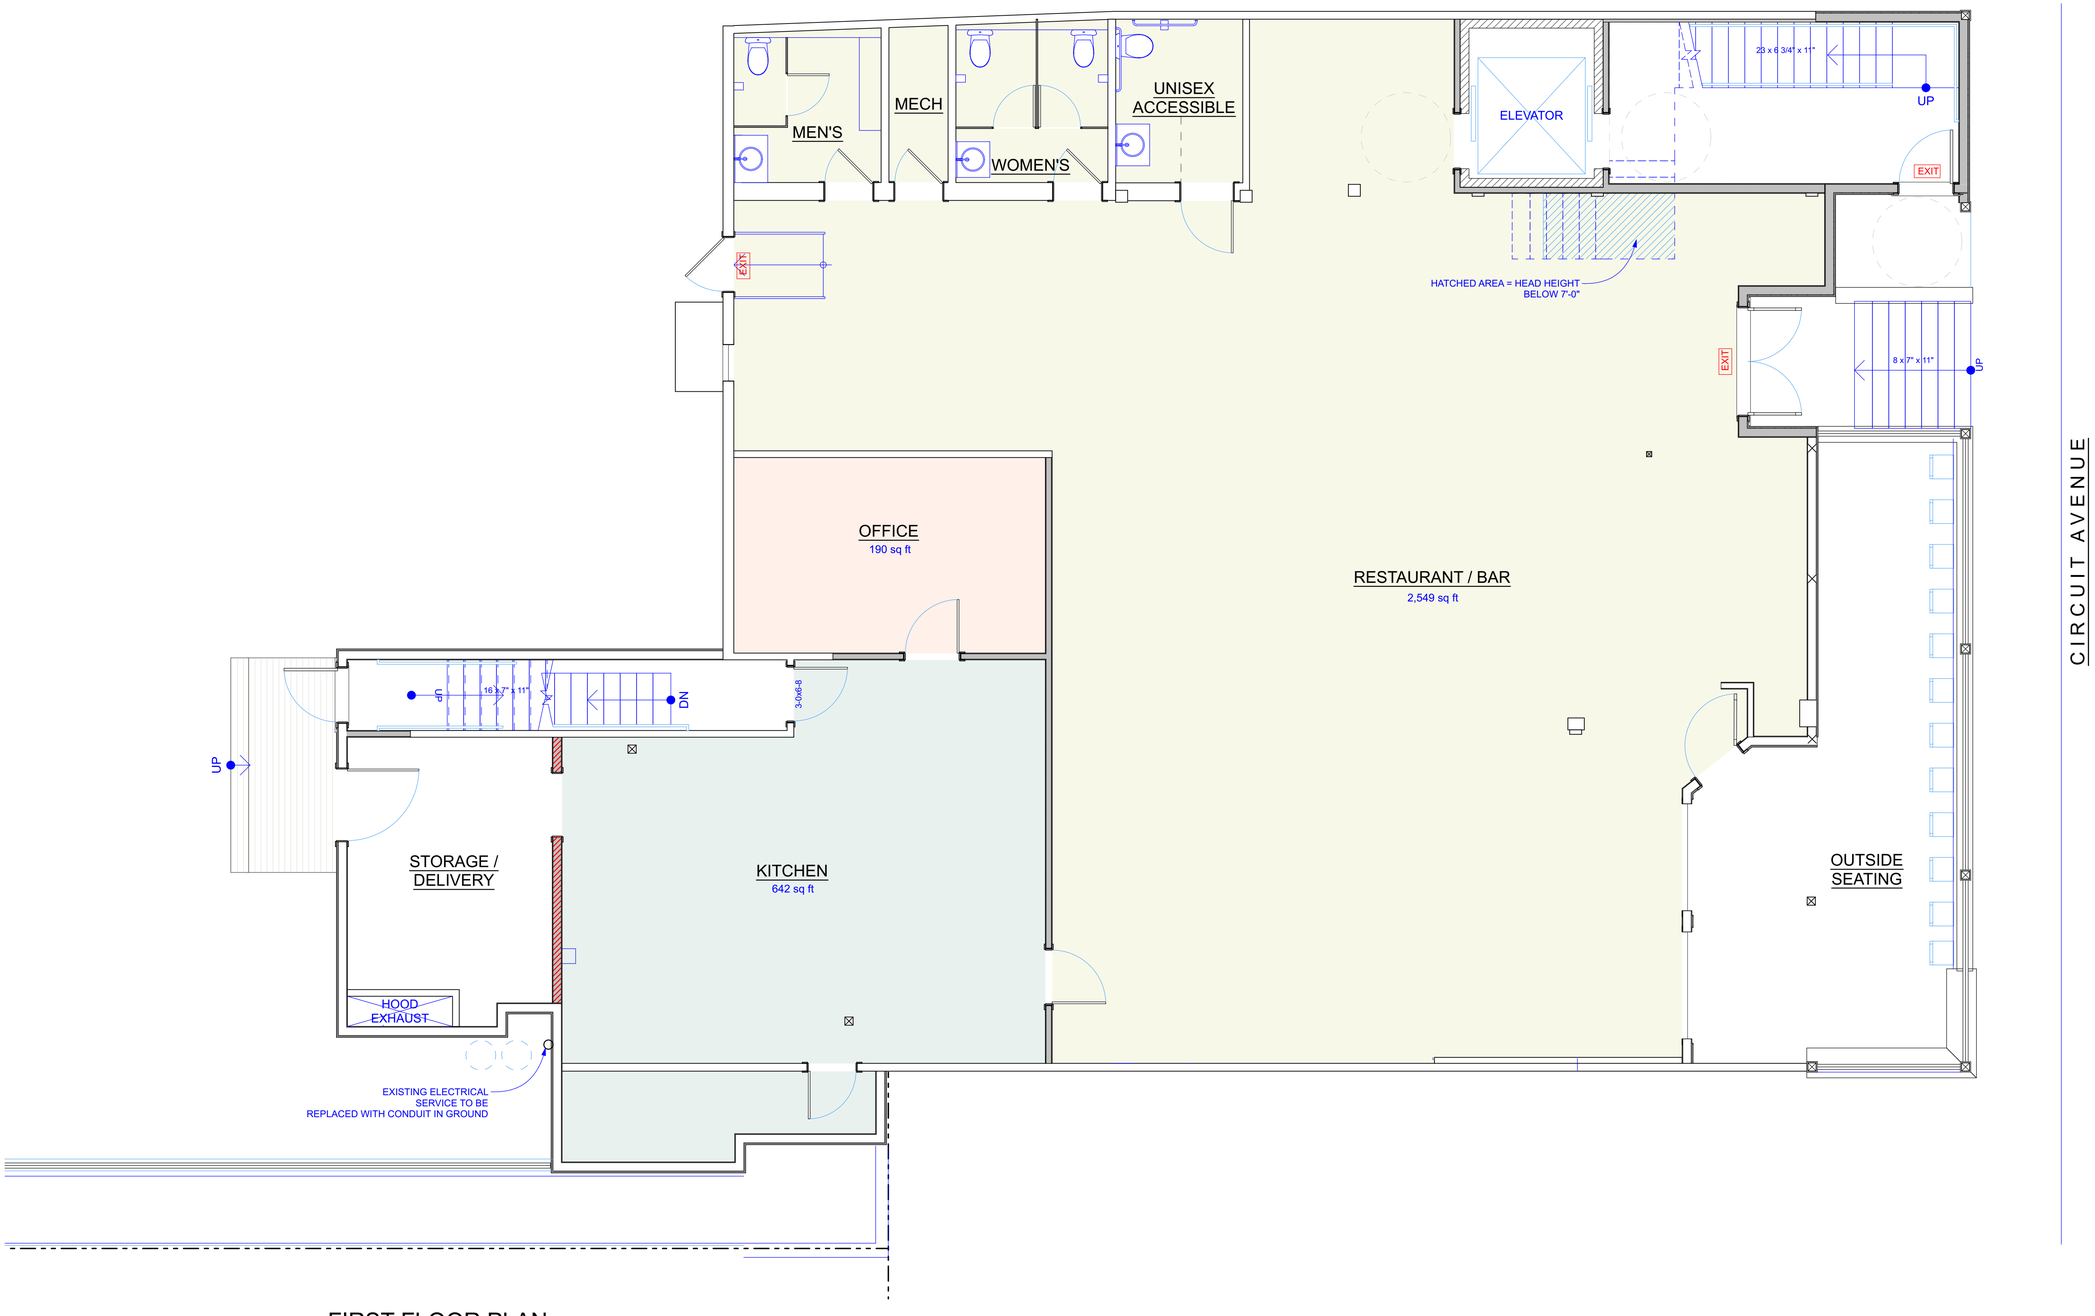

FIRST FLOOR PLAN

SCALE: 1/4" = 1'-0"

PERMIT SET
NOT FOR CONSTRUCTION

sullivan + associates
ARCHITECTS
508 693 0500
sullivanassociatesarchitects.com

REGISTERED ARCHITECT
WILLIAM C. SULLIVAN
NO. 52181
OAK BLUFFS
MASS.
COMMONWEALTH OF MASSACHUSETTS

SET:	DATE:
CLIENT MEETING	2018.03.28
PROGRESS PRINT	2018.04.26
PROGRESS PRINT	2018.04.30

PROJECT NAME: LAMPOST

ADDRESS: 6 CIRCUIT AVENUE, OAK BLUFFS, MA

SHEET TITLE: FIRST FLOOR PLAN

DRAWN BY: NG

DATE: 2018.04.30

MAP/PARCEL: 9-22

JOB #: 18L01

DRAWING #: A-02

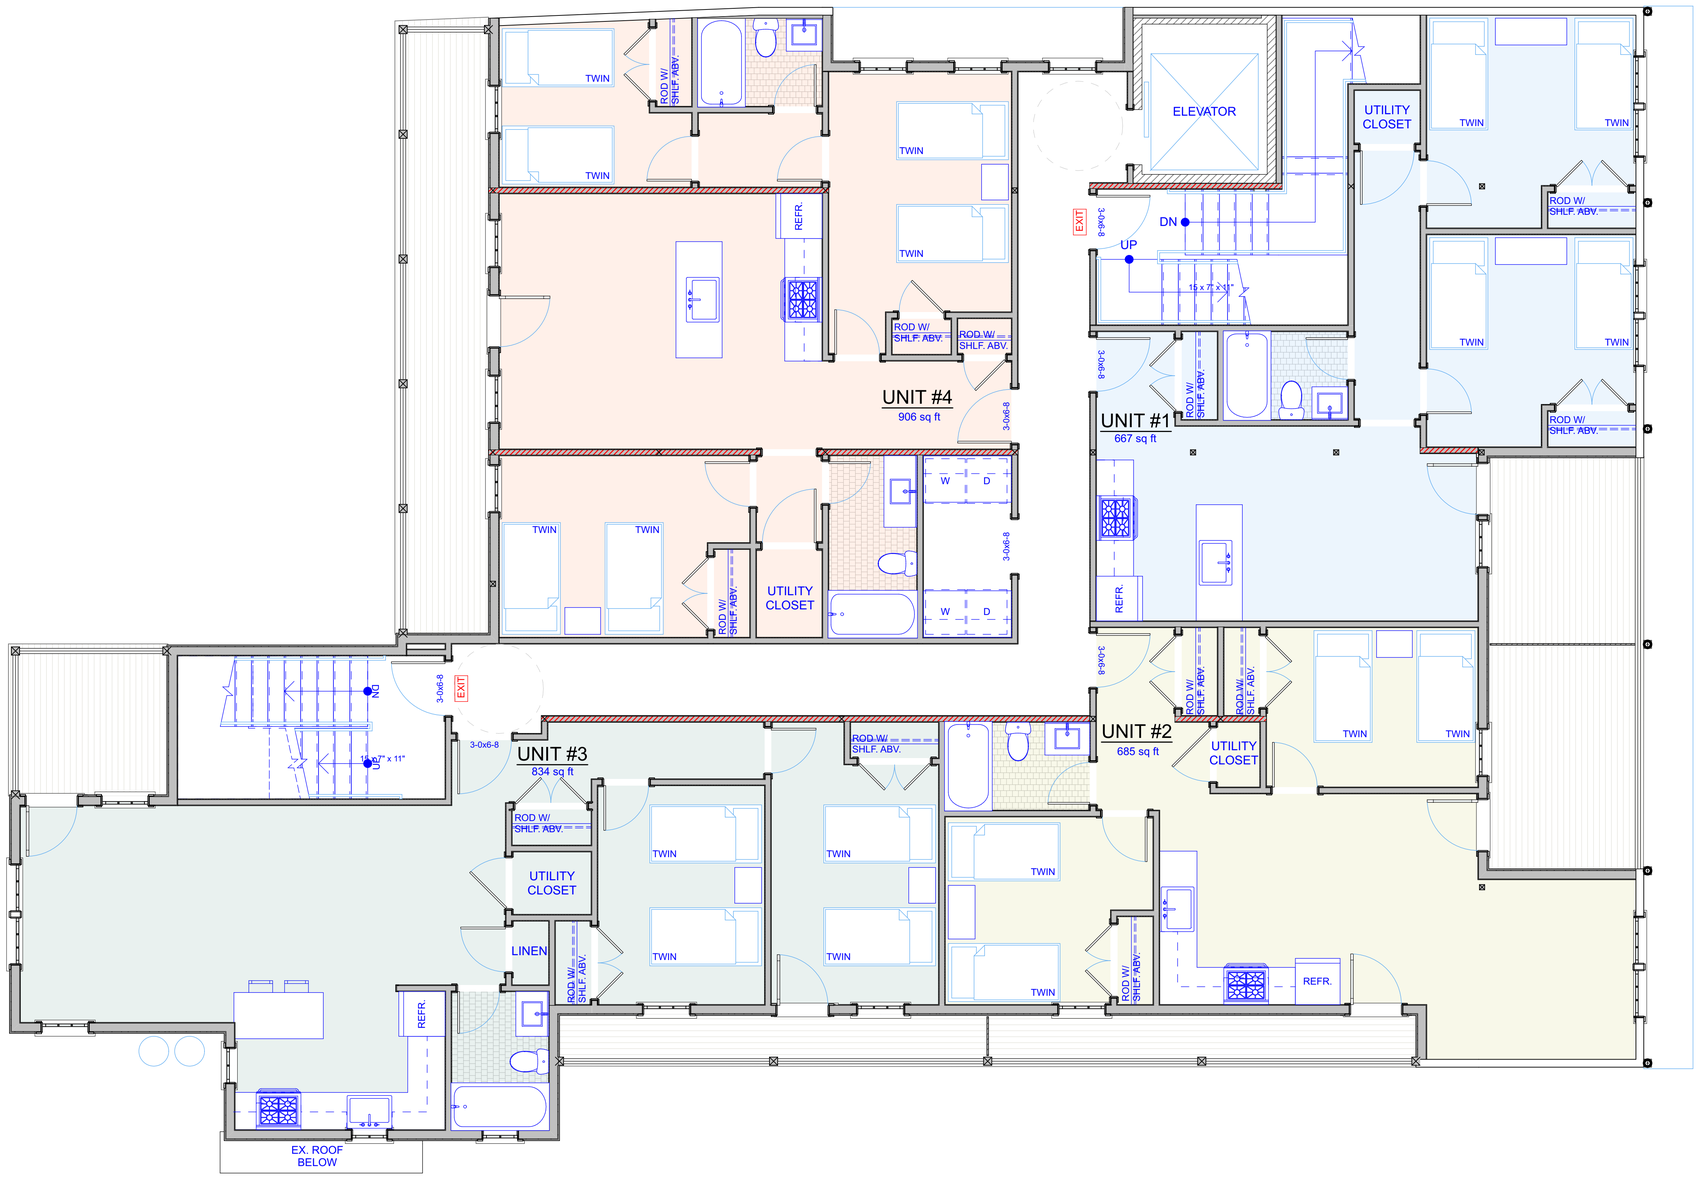

SECOND FLOOR

SCALE: 1/4" = 1'-0"

PERMIT SET
NOT FOR CONSTRUCTION

sullivan + associates
ARCHITECTS
508 693 0500
sullivanassociatesarchitects.com

REGISTERED ARCHITECT
WILLIAM C. SULLIVAN
NO. 5018
OAK BLUFFS
MASS.
COMMONWEALTH OF MASSACHUSETTS

SET:	DATE:
CLIENT MEETING	2018.03.28
PROGRESS PRINT	2018.04.26
PROGRESS PRINT	2018.04.30

PROJECT NAME: LAMPOST

ADDRESS: 6 CIRCUIT AVENUE, OAK BLUFFS, MA

SHEET TITLE: SECOND FLOOR PLAN

DRAWN BY: NG

DATE: 2018.04.30

MAP/PARCEL: 9-22

JOB #: 18L01

DRAWING #: A-03

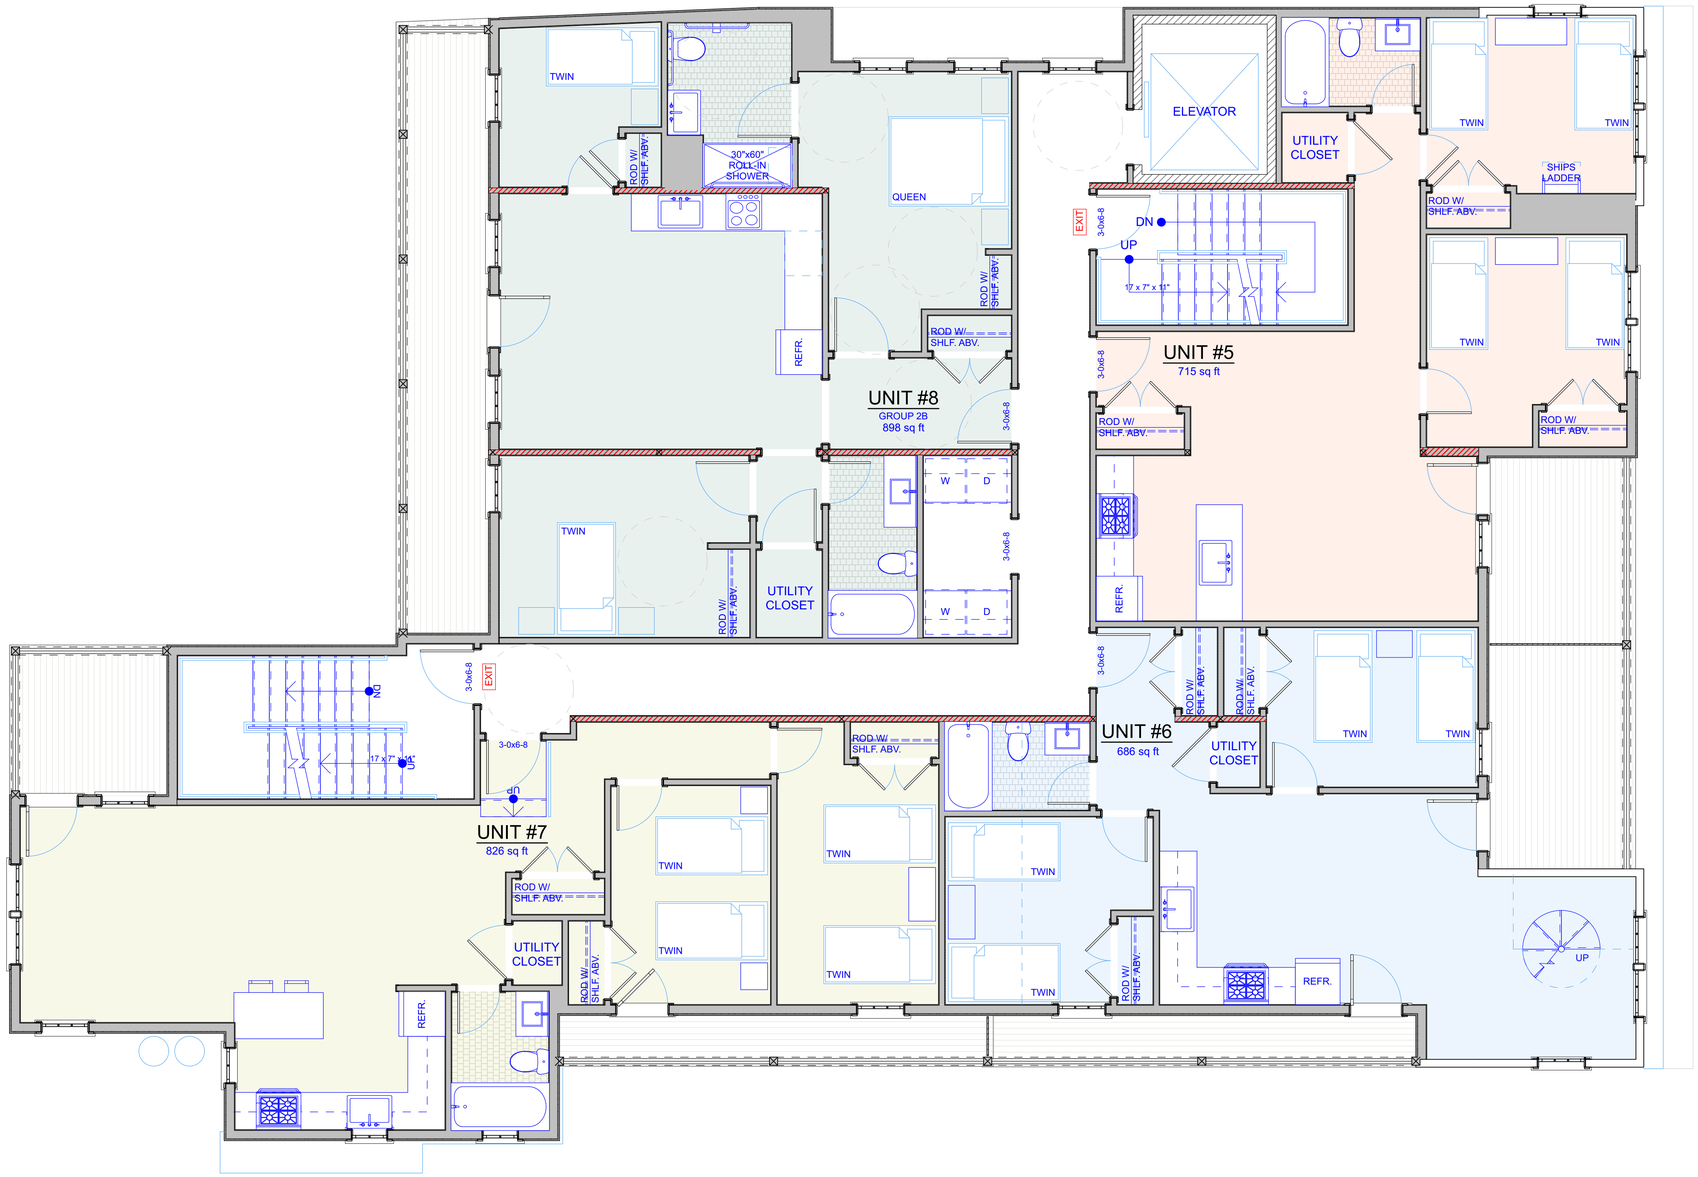

THIRD FLOOR PLAN

SCALE: 1/4" = 1'-0"

PERMIT SET
NOT FOR CONSTRUCTION

sullivan + associates
ARCHITECTS
508 693 0500
sullivanassociatesarchitects.com

REGISTERED ARCHITECT
WILLIAM C. SULLIVAN
NO. 50181
OAK BLUFFS
MASS.
COMMONWEALTH OF MASSACHUSETTS

SET:	DATE:
CLIENT MEETING	2018.03.28
PROGRESS PRINT	2018.04.26
PROGRESS PRINT	2018.04.30

PROJECT NAME: LAMPOST

ADDRESS: 6 CIRCUIT AVENUE, OAK BLUFFS, MA

SHEET TITLE: THIRD FLOOR PLAN

DRAWN BY: NG

DATE: 2018.04.30

MAP/PARCEL: 9-22

JOB #: 18L01

DRAWING #: A-04

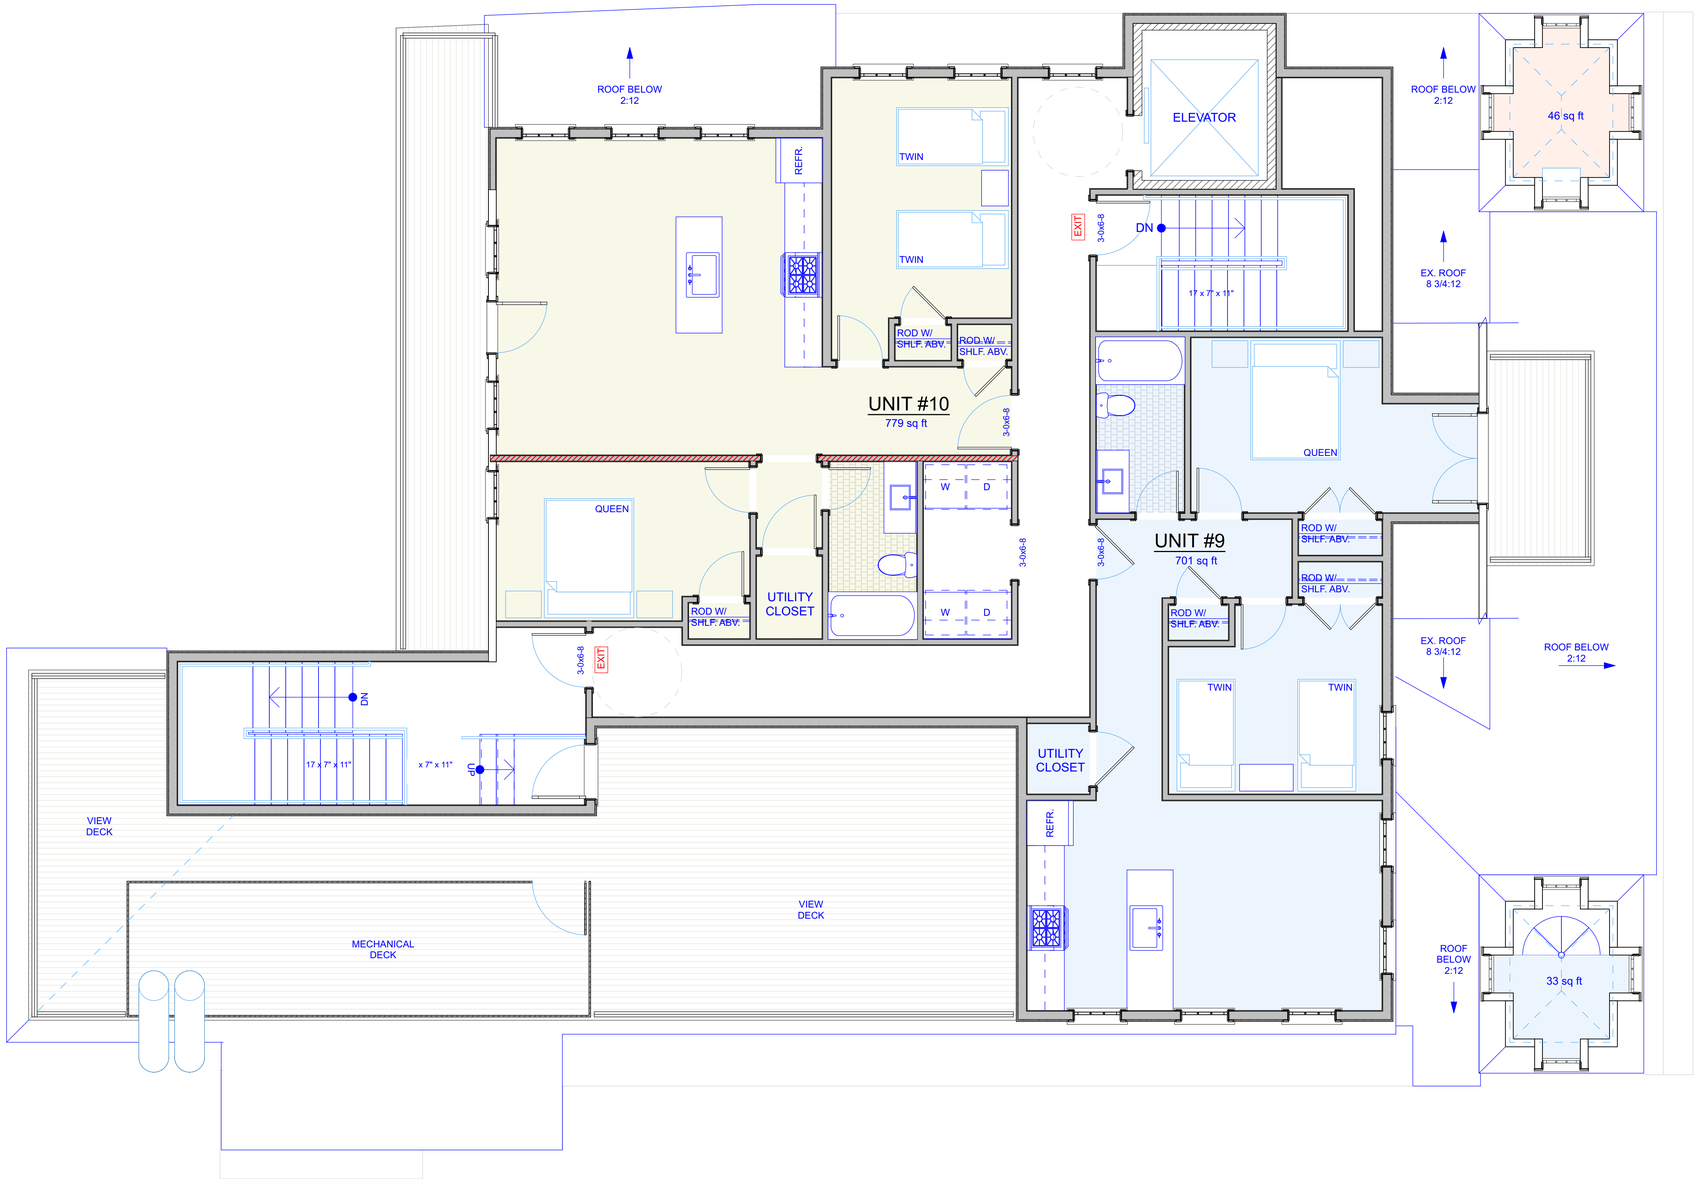

FOURTH FLOOR PLAN

SCALE: 1/4" = 1'-0"

PERMIT SET
NOT FOR CONSTRUCTION

sullivan + associates
A R C H I T E C T S
508 693 0500
sullivanassociatesarchitects.com

REGISTERED ARCHITECT
WILLIAM C. SULLIVAN
NO. 5018
OAK BLUFFS
MASS.
COMMONWEALTH OF MASSACHUSETTS

SET:	DATE:
CLIENT MEETING	2018.03.28
PROGRESS PRINT	2018.04.26
PROGRESS PRINT	2018.04.30

PROJECT NAME: LAMPOST

ADDRESS: 6 CIRCUIT AVENUE, OAK BLUFFS, MA

SHEET TITLE: FOURTH FLOOR PLAN

DRAWN BY: NG

DATE: 2018.04.30

MAP/PARCEL: 9-22

JOB #: 18L01

DRAWING #: A-05

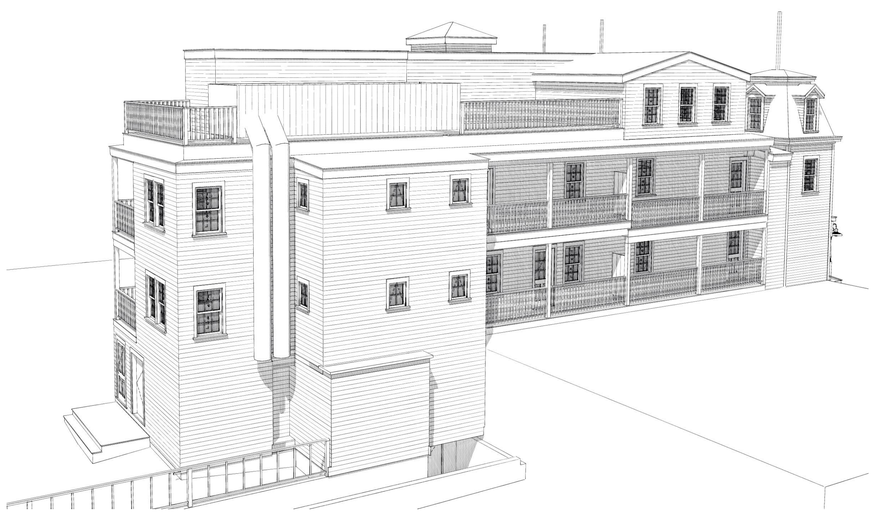

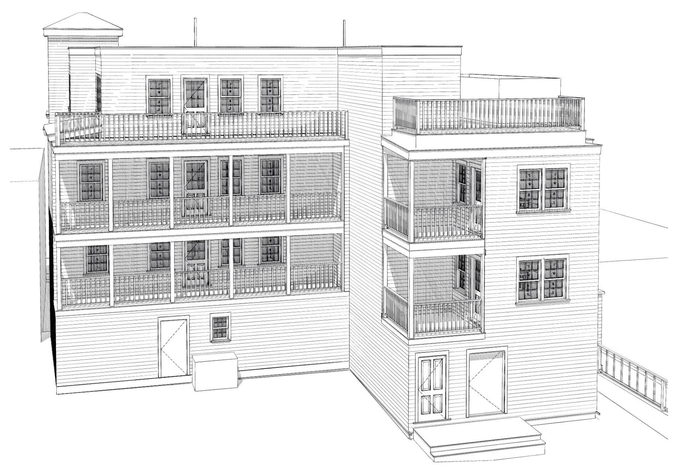

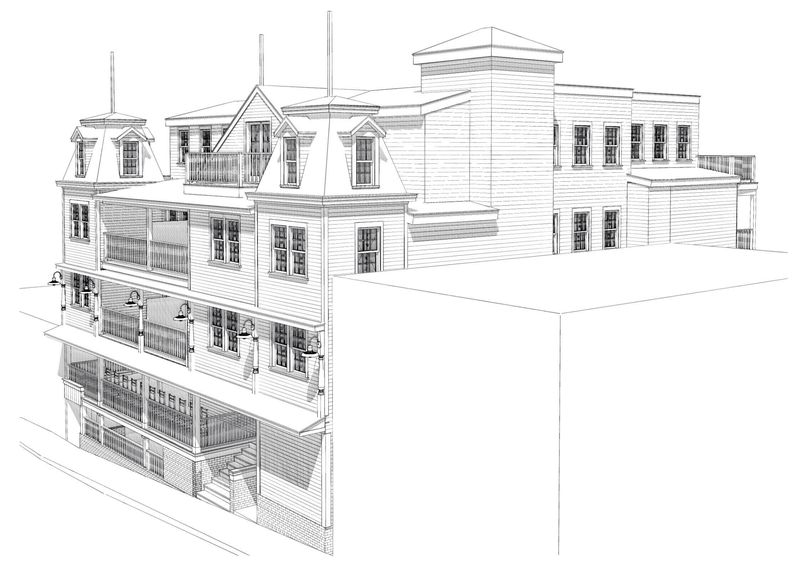

PERMIT SET
NOT FOR CONSTRUCTION

sullivan + associates
A R C H I T E C T S
508 693 0500
sullivanassociatesarchitects.com

REGISTERED ARCHITECT
WILLIAM C. SULLIVAN
NO. 52181
OAK BLUFFS
MASS.
COMMONWEALTH OF MASSACHUSETTS

SET:	DATE:
CLIENT MEETING	2018.03.28
PROGRESS PRINT	2018.04.26
PROGRESS PRINT	2018.04.30

PROJECT NAME: LAMPOST

ADDRESS: 6 CIRCUIT AVENUE, OAK BLUFFS, MA

SHEET TITLE: VIEWS

DRAWN BY: NG

DATE: 2018.04.30

MAP/PARCEL: 9-22

JOB #: 18L01

DRAWING #: A-06