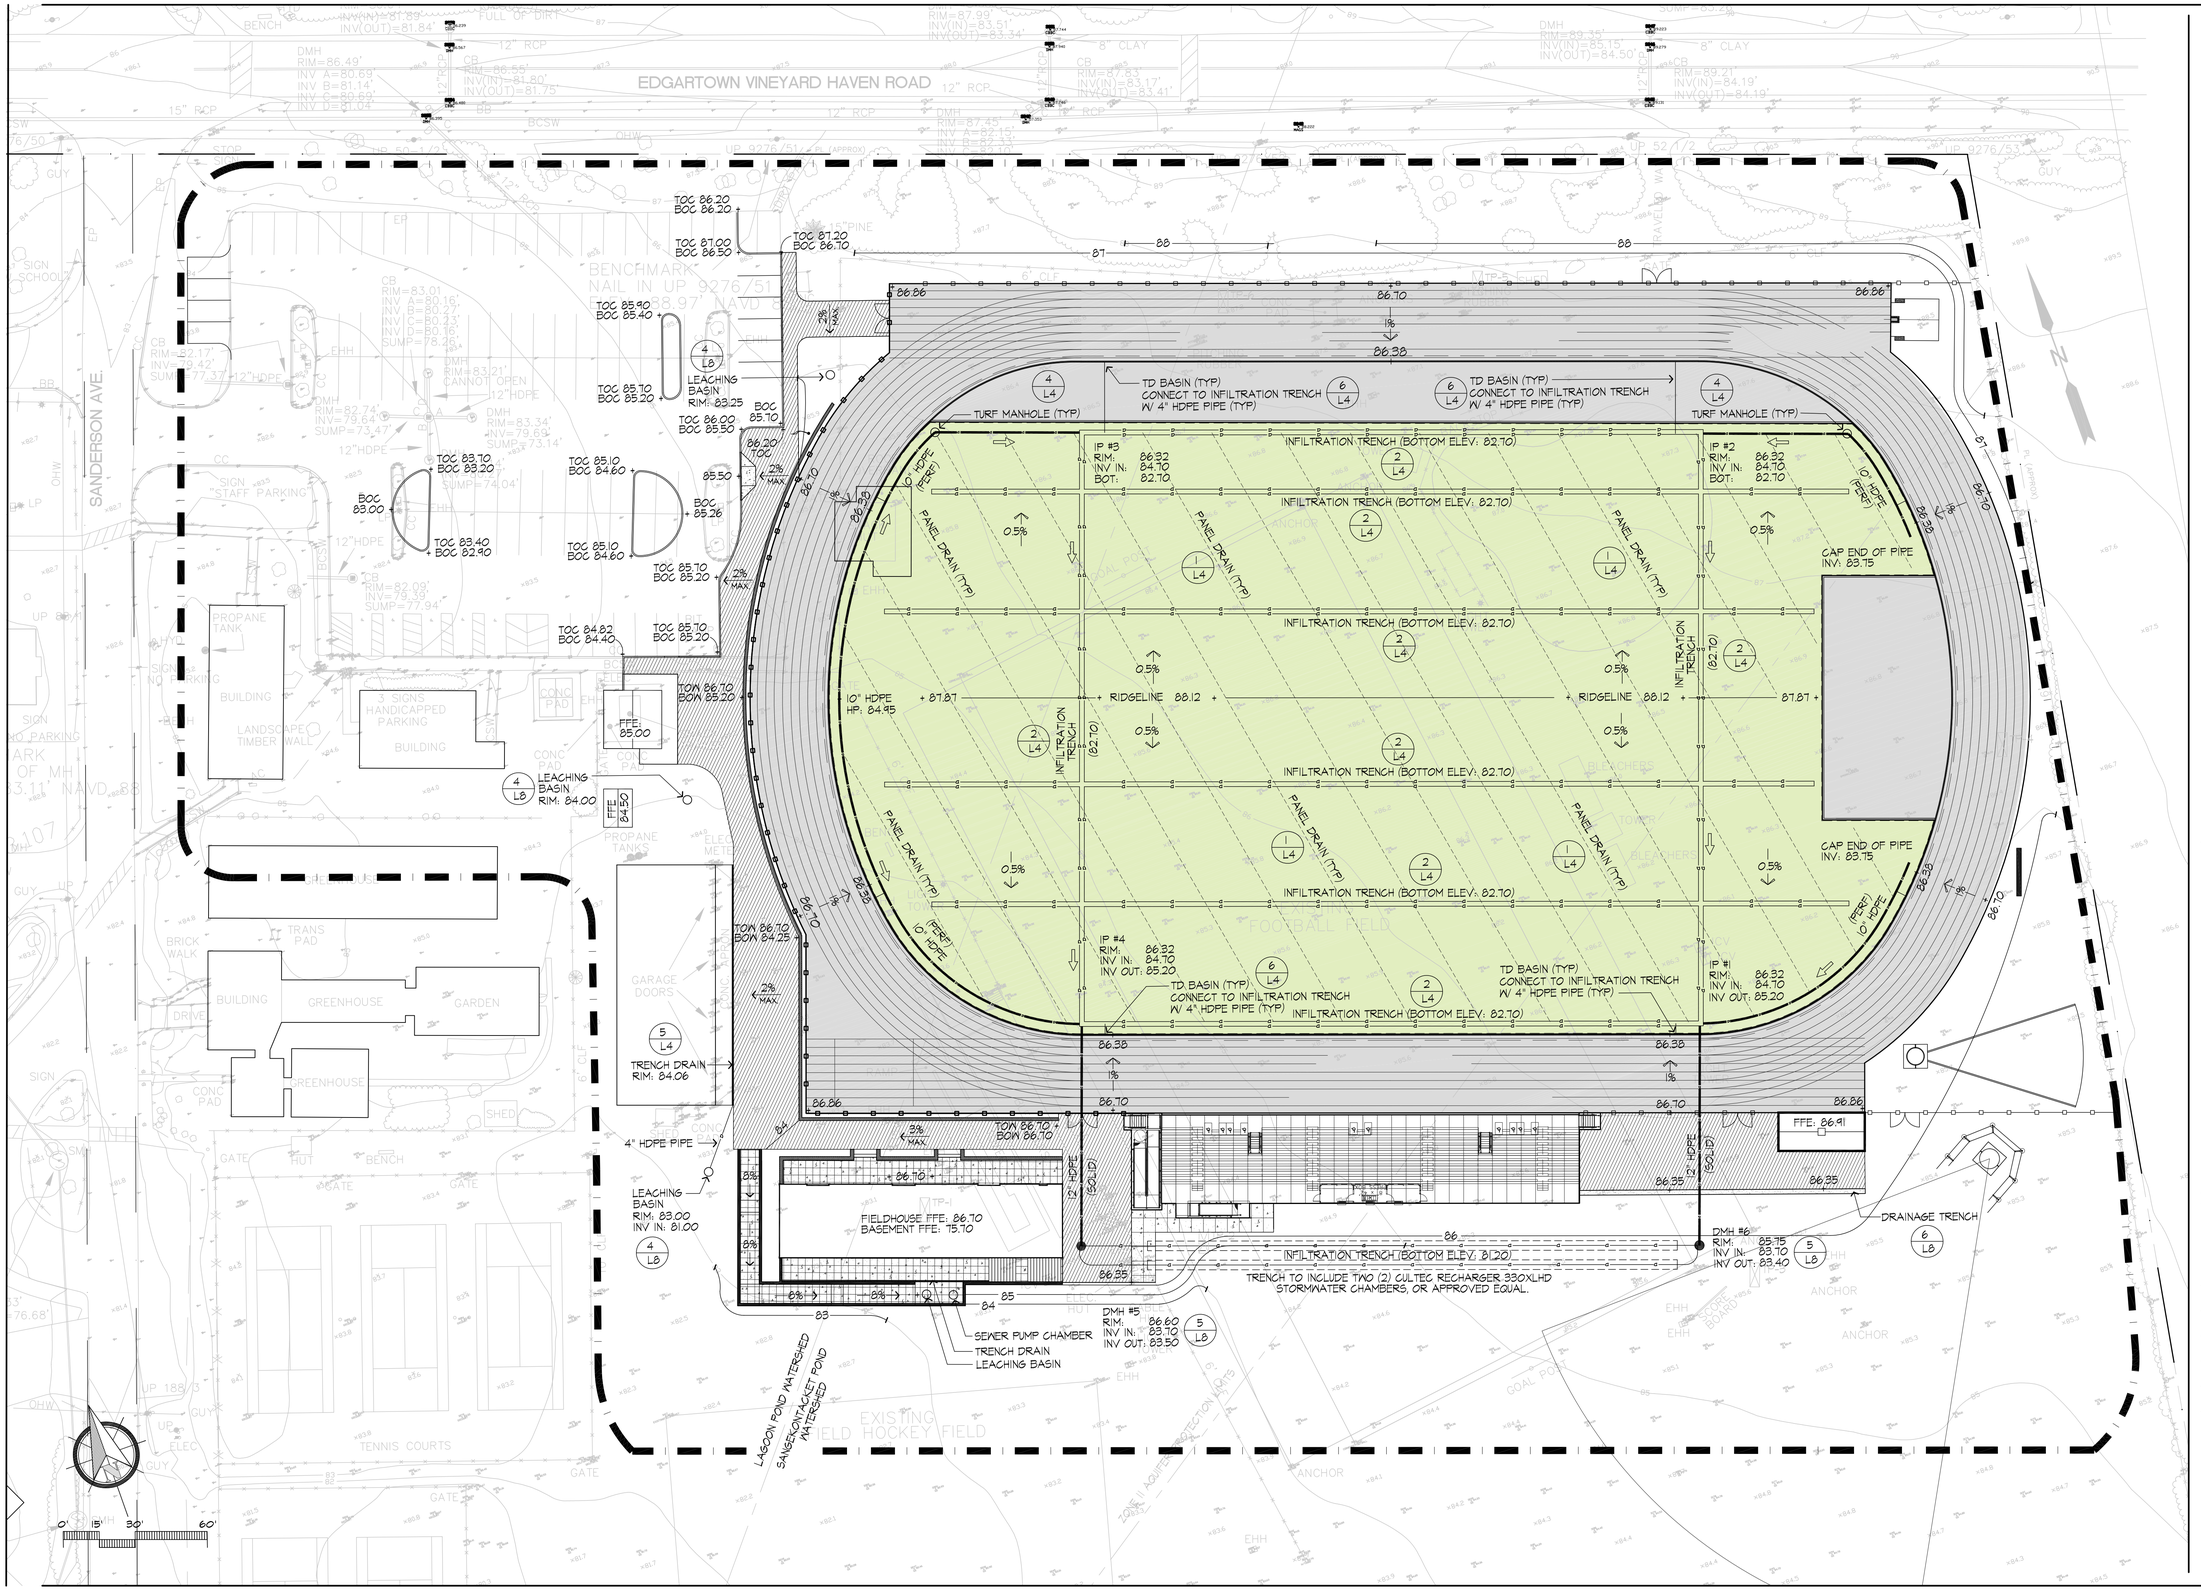

Huntress Associates, Inc.

Landscape Architecture & Land Planning

17 Tewksbury Street
Andover, Massachusetts 01810
978 470 8882 FAX 978 470 8890

Project:

Martha's Vineyard Regional High School

Oak Bluffs, Massachusetts

Drawing Title:

Grading & Drainage

PRELIMINARY DESIGN NOT FOR CONSTRUCTION

Revision	Date
FIELDHOUSE FOOTPRINT	4.28.20
CUT & FILL BALANCE	4.28.20

Scale:	1"=30'
Date:	1.22.20
Job:	00-107
File:	PR-mp
Drawn:	CCH
Checked:	--

Drawing No. **L-2** of 13

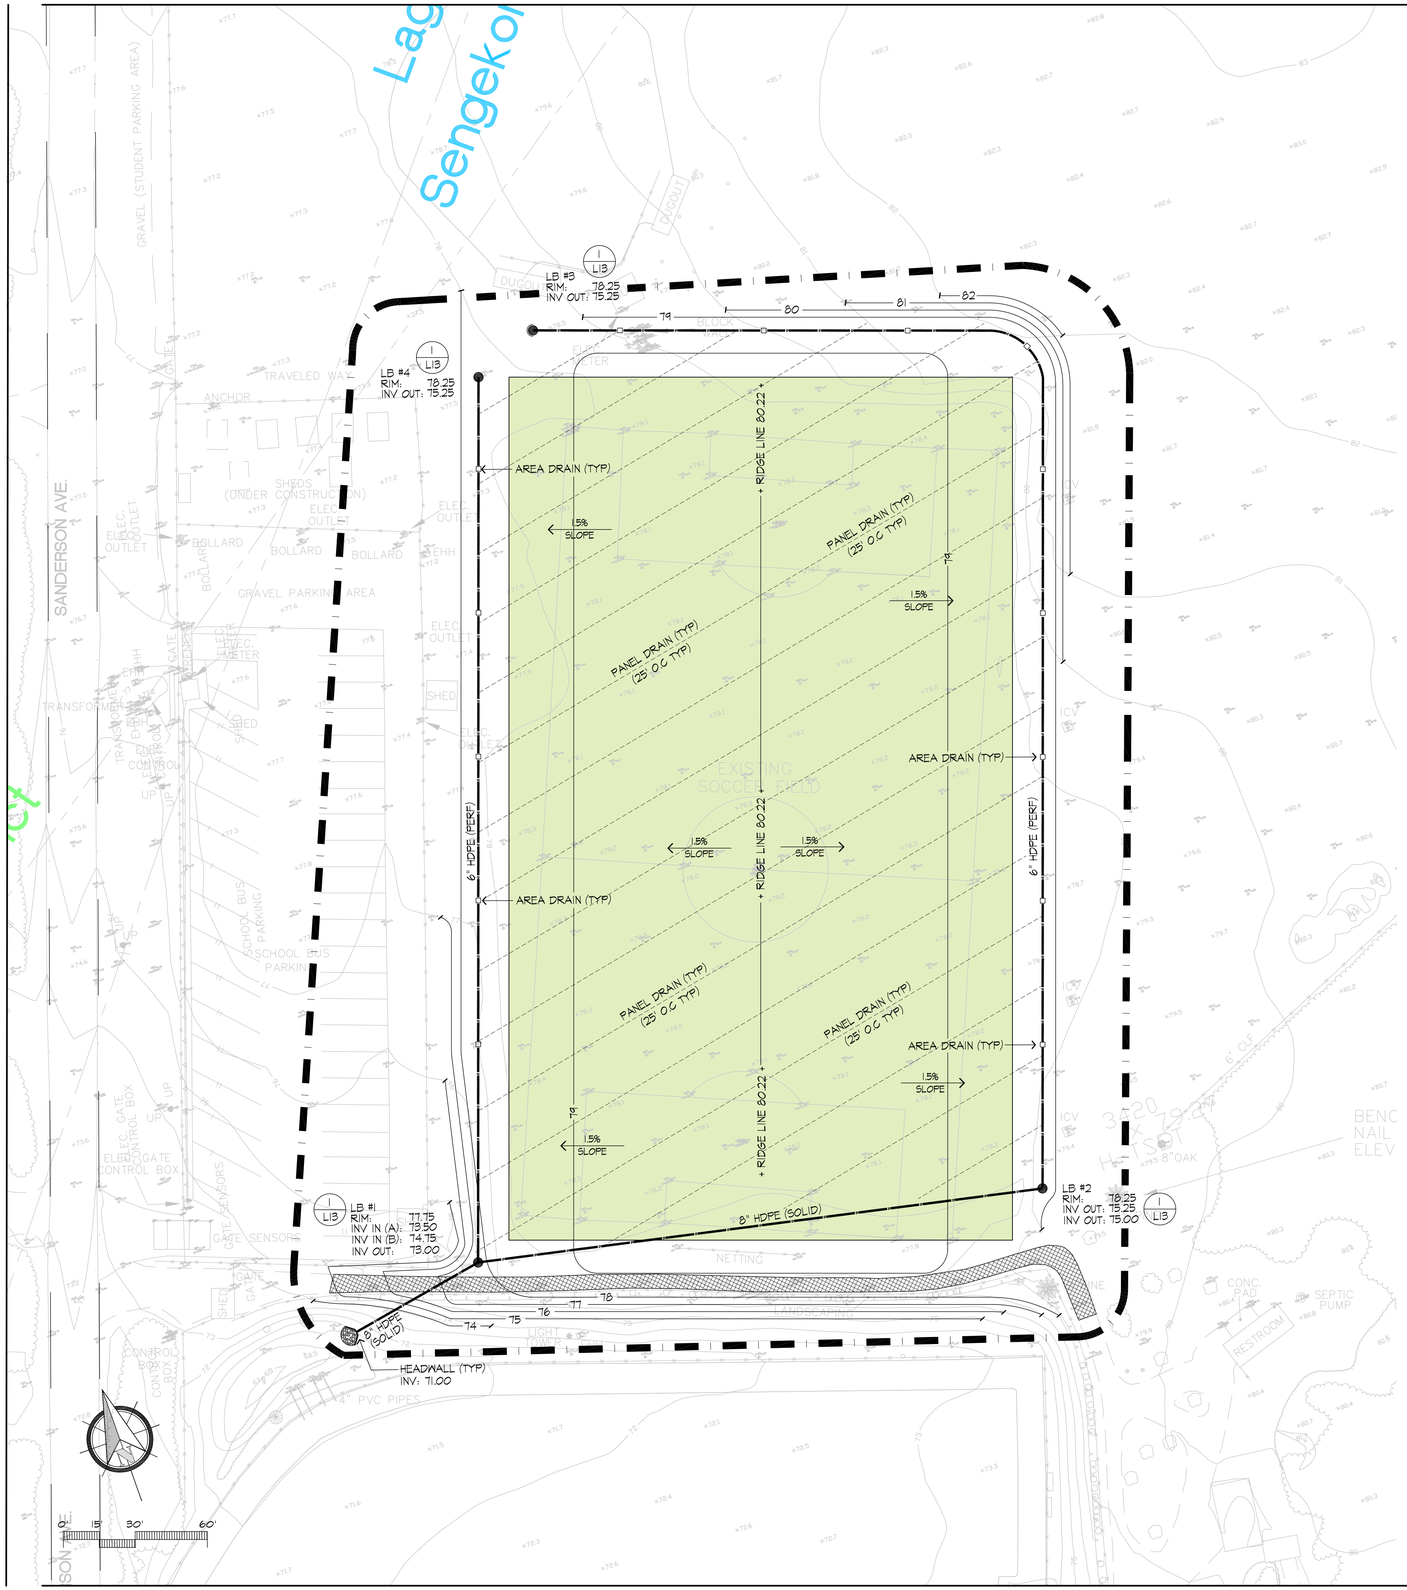

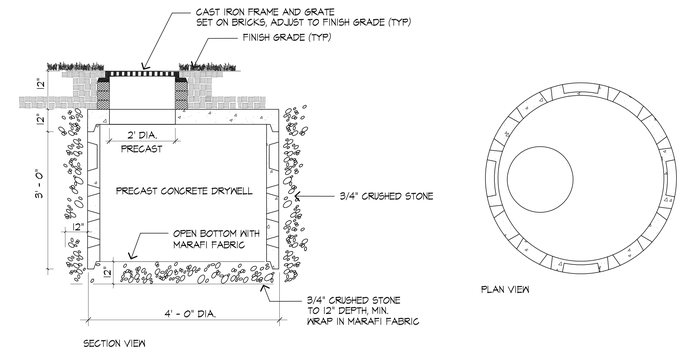

1 LEACHING BASIN

SCALE: 1"=1'-0"

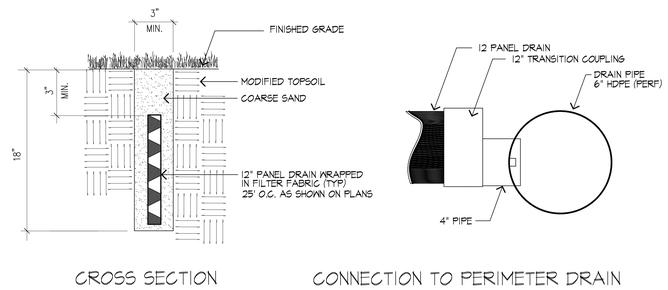

2 ATHLETIC FIELD PANEL DRAINS

SCALE: 1" = 1'-0"

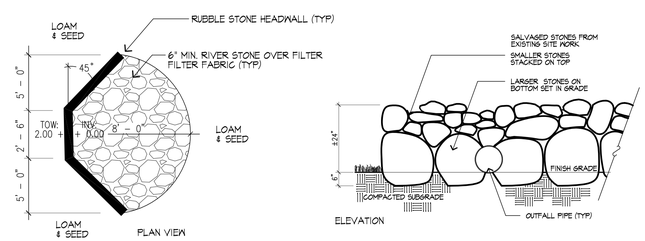

3 HEADWALL & DISSAPATOR

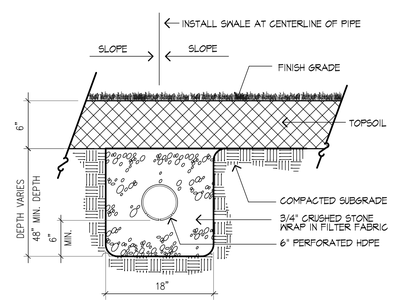

4 PERFORATED DRAIN

SCALE: 1"=1'-0"

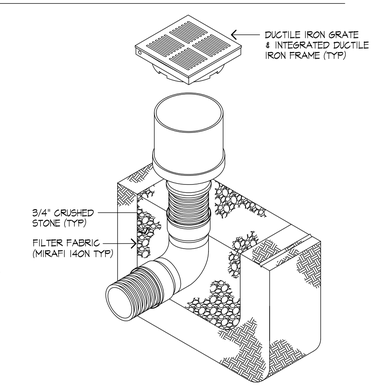

5 INLNE DRAIN WITH IRON GRATE

SCALE: N.T.S.

Huntress Associates, Inc.

Landscape Architecture & Land Planning

17 Tewksbury Street
Andover, Massachusetts 01810
978 470 8882 FAX 978 470 8890

Project:

Martha's Vineyard Regional High School

Oak Bluffs, Massachusetts

Drawing Title:

Grading & Drainage Field #2

MASSACHUSETTS NO. 1178 REGISTERED LANDSCAPE ARCHITECT

PRELIMINARY DESIGN NOT FOR CONSTRUCTION

Revision	Date
CUT & FILL BALANCE	4.28.20

Scale:	1"=30'
Date:	1.22.20
Job:	00-107
File:	PR-mp
Drawn:	CCH
Checked:	--

Drawing No.

L13

of **13**