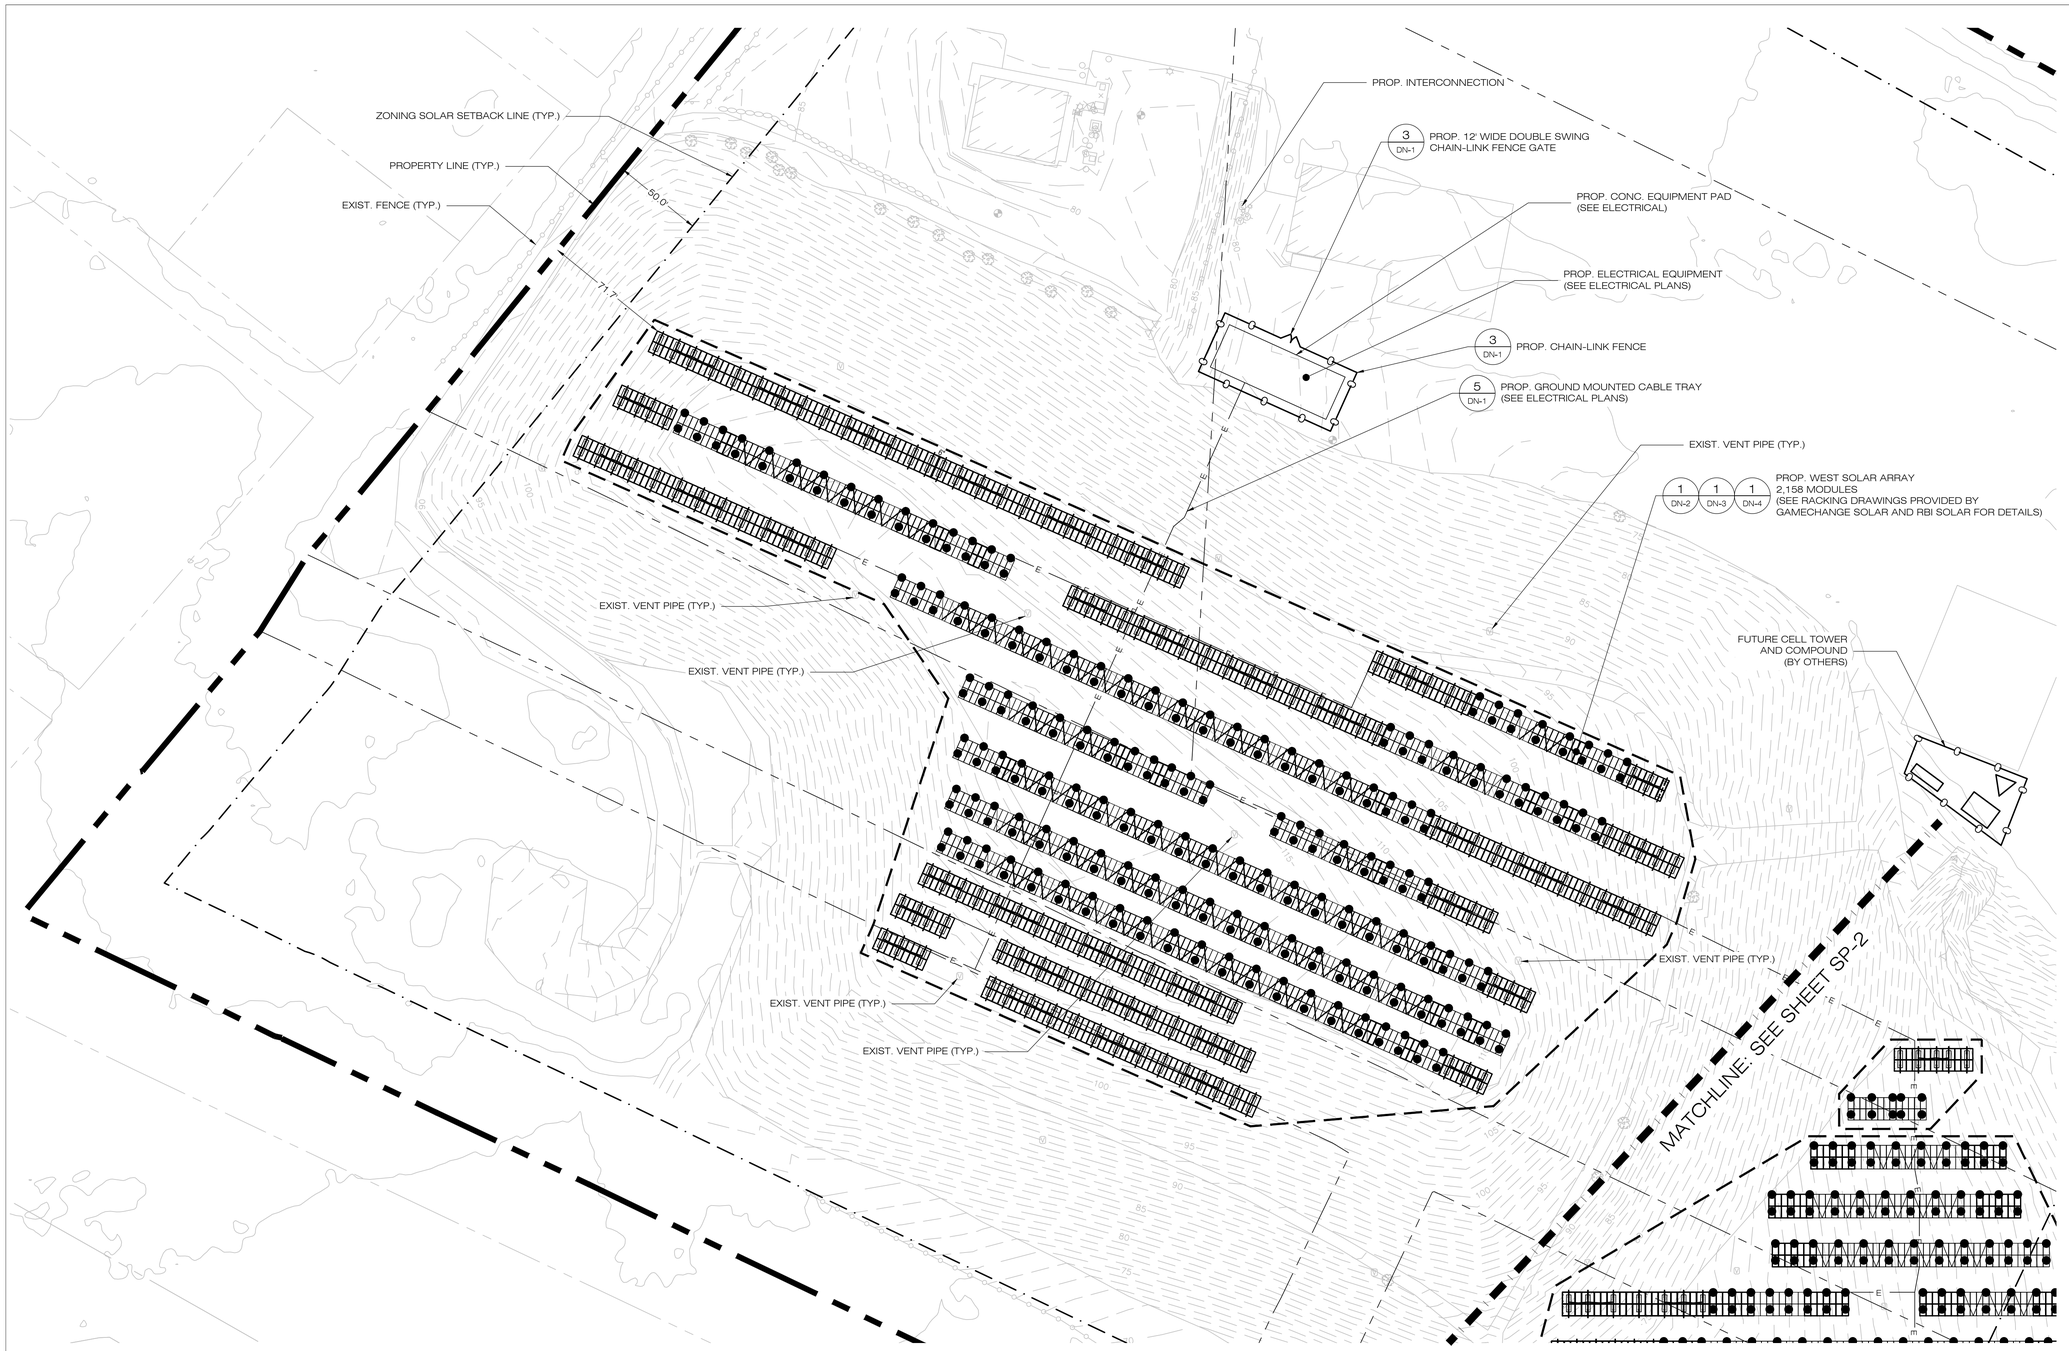

1 SP-1 **DETAILED SITE & UTILITY PLAN**

SCALE : 1" = 40'-0"

40 0 20 40 80

(IN FEET) 1 inch = 40 ft.

Greenskies
a Clean Focus company

180 JOHNSON STREET
MIDDLETOWN, CT 06457

ALL-POINTS TECHNOLOGY CORPORATION
3 SADDLEBROOK DRIVE PHONE: (860)-663-1697
KILLINGWORTH, CT 06419 FAX: (860)-663-0935
WWW.ALLPOINTSTECH.COM

PUREPOWER ENGINEERING
5 MARINE VIEW PLAZA, SUITE 301
HOBOKEN, NJ 07030
(201) 687-0975 x102
www.PurePower.com

PERMIT SET

NO	DATE	REVISION
0	01/20/20	FOR REVIEW: BJP
1	04/16/20	FOR REVIEW: BJP
2	06/16/20	ADD DIMS ON SP-2: BJP
3		
4		
5		
6		

DESIGN PROFESSIONAL OF RECORD

PROF: BRADLEY J. PARSONS P.E.
COMP: ALL-POINTS TECHNOLOGY CORPORATION
ADD: 3 SADDLEBROOK DRIVE KILLINGWORTH, CT 06419

OWNER: TOWN OF OAK BLUFFS
ADDRESS: P.O. BOX 1327 OAK BLUFFS, MA 02557

OAK BLUFFS SOLAR ARRAY

SITE ADDRESS: 16 PENNSYLVANIA AVE VINEYARD HAVEN, MA 02568

APT FILING NUMBER: MA599110

DRAWN BY: JT

DATE: 01/20/20 CHECKED BY: BJP

SHEET TITLE:

DETAILED SITE & UTILITY PLAN

SHEET NUMBER:

SP-1

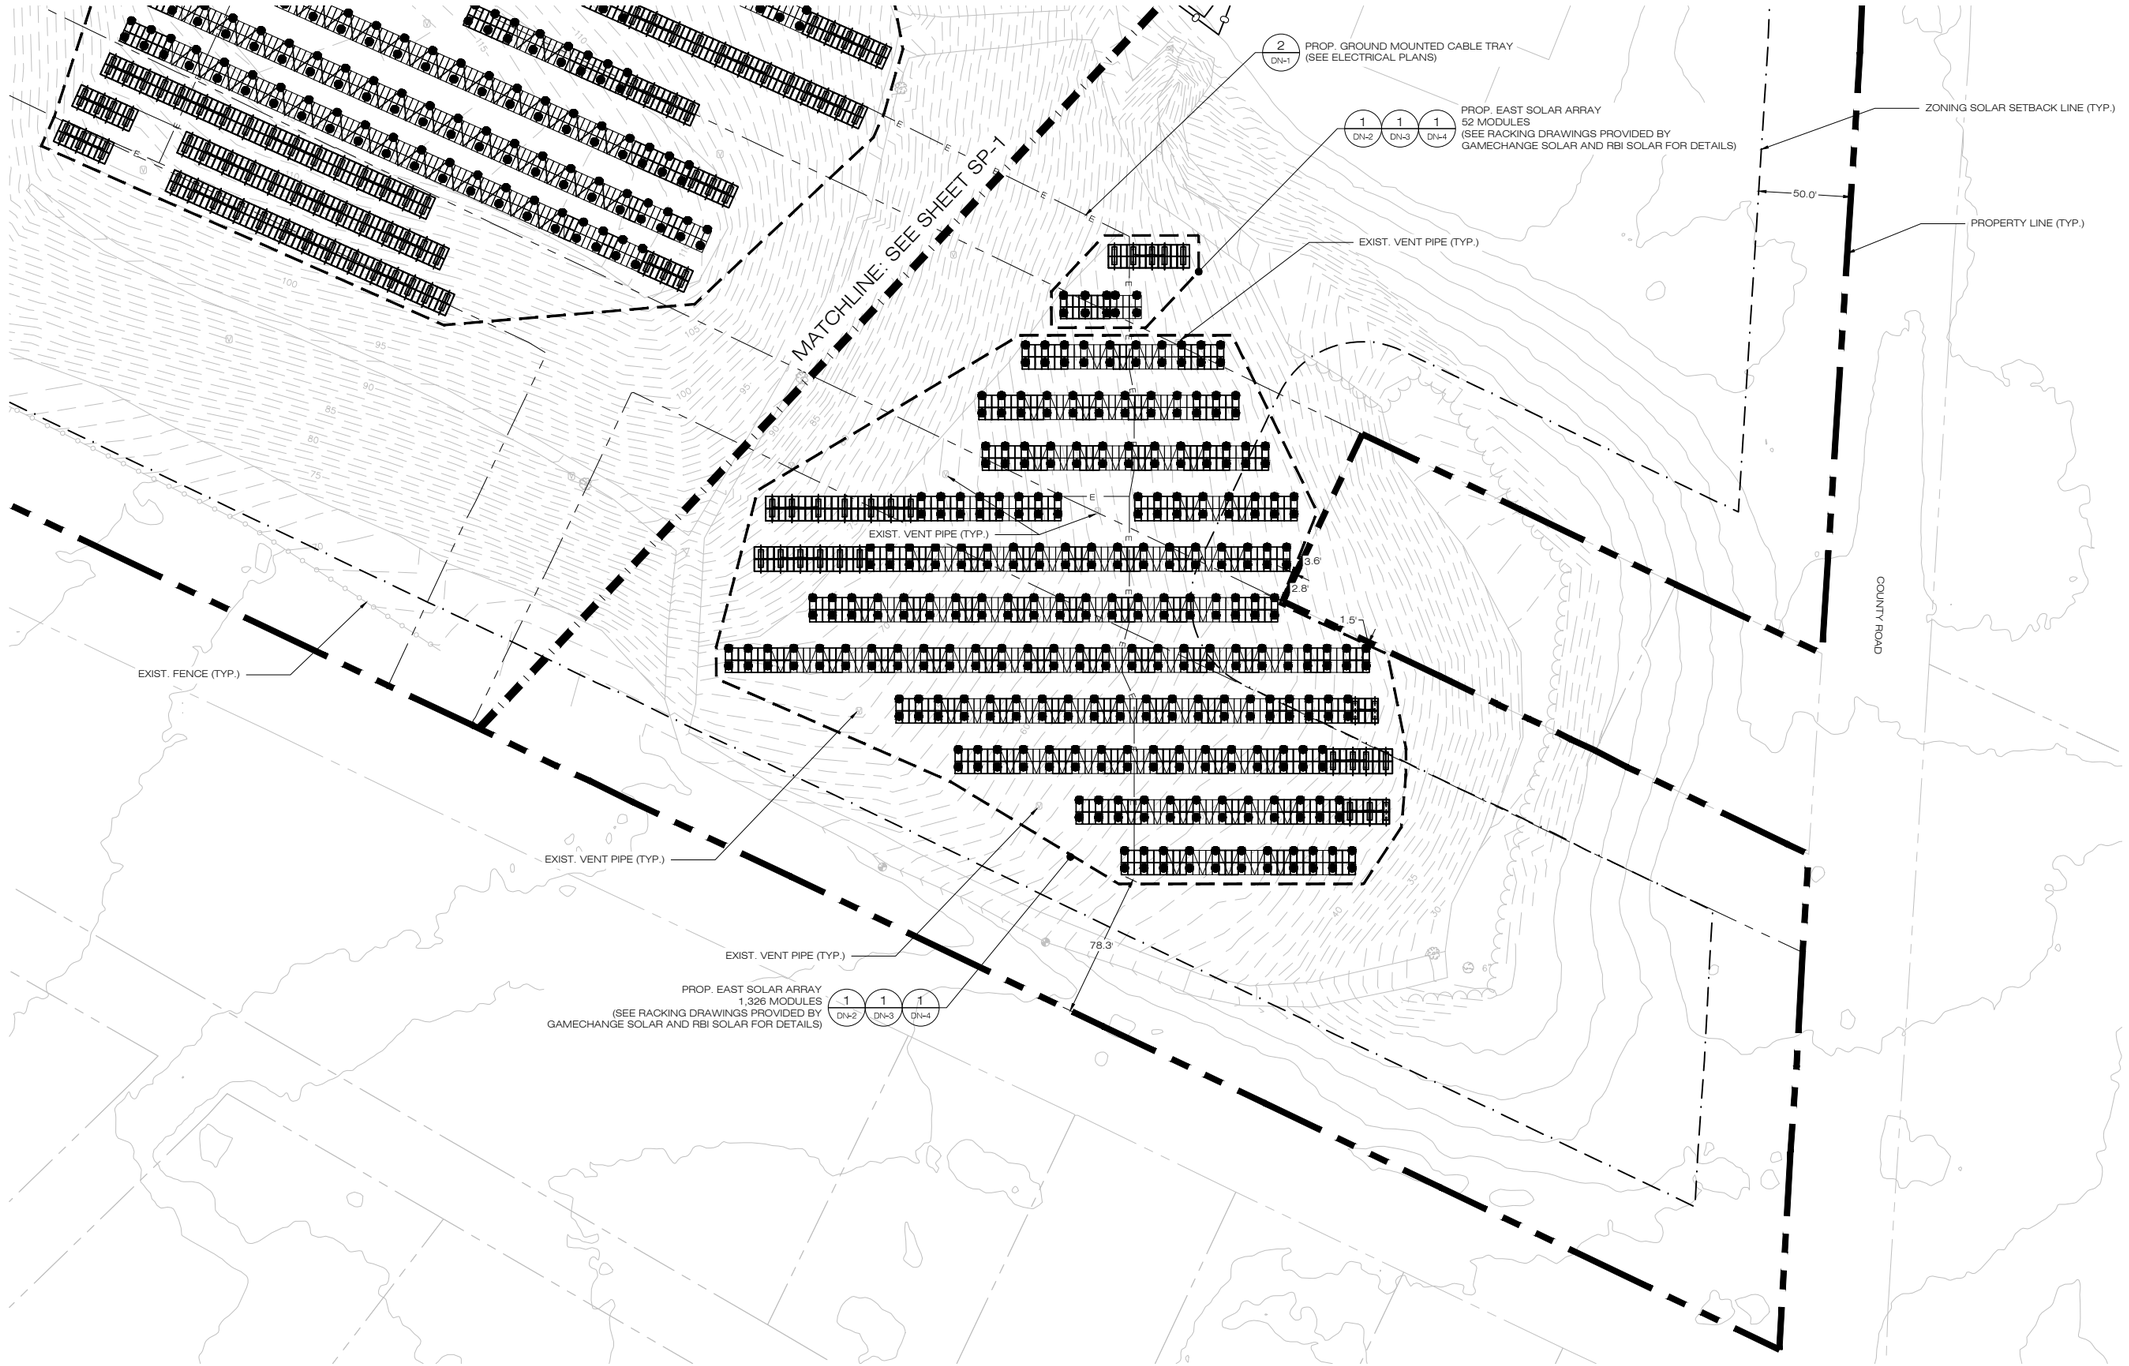

1 SP-2 **DETAILED SITE & UTILITY PLAN**

SCALE : 1" = 40'-0"

40 0 20 40 80

(IN FEET) 1 inch = 40 ft.

Greenskies
a Clean Focus company

180 JOHNSON STREET
MIDDLETOWN, CT 06457

ALL-POINTS TECHNOLOGY CORPORATION
3 SADDLEBROOK DRIVE PHONE: (860)-663-1697
KILLINGWORTH, CT 06419 FAX: (860)-663-0935
WWW.ALLPOINTSTECH.COM

PUREPOWER ENGINEERING
5 MARINE VIEW PLAZA, SUITE 301
HOBOKEN, NJ 07030
(201) 687-9975 x102
www.PurePower.com

PERMIT SET

NO	DATE	REVISION
0	01/20/20	FOR REVIEW: BJP
1	04/16/20	FOR REVIEW: BJP
2	06/16/20	ADD DIMS ON SP-2: BJP
3		
4		
5		
6		

DESIGN PROFESSIONAL OF RECORD

PROF: BRADLEY J. PARSONS P.E.
COMP: ALL-POINTS TECHNOLOGY CORPORATION
ADD: 3 SADDLEBROOK DRIVE KILLINGWORTH, CT 06419

OWNER: TOWN OF OAK BLUFFS
ADDRESS: P.O. BOX 1327 OAK BLUFFS, MA 02557

OAK BLUFFS SOLAR ARRAY

SITE ADDRESS: 16 PENNSYLVANIA AVE VINEYARD HAVEN, MA 02568

APT FILING NUMBER: MA599110

DRAWN BY: JT

DATE: 01/20/20 CHECKED BY: BJP

SHEET TITLE:

DETAILED SITE & UTILITY PLAN

SHEET NUMBER:

SP-2