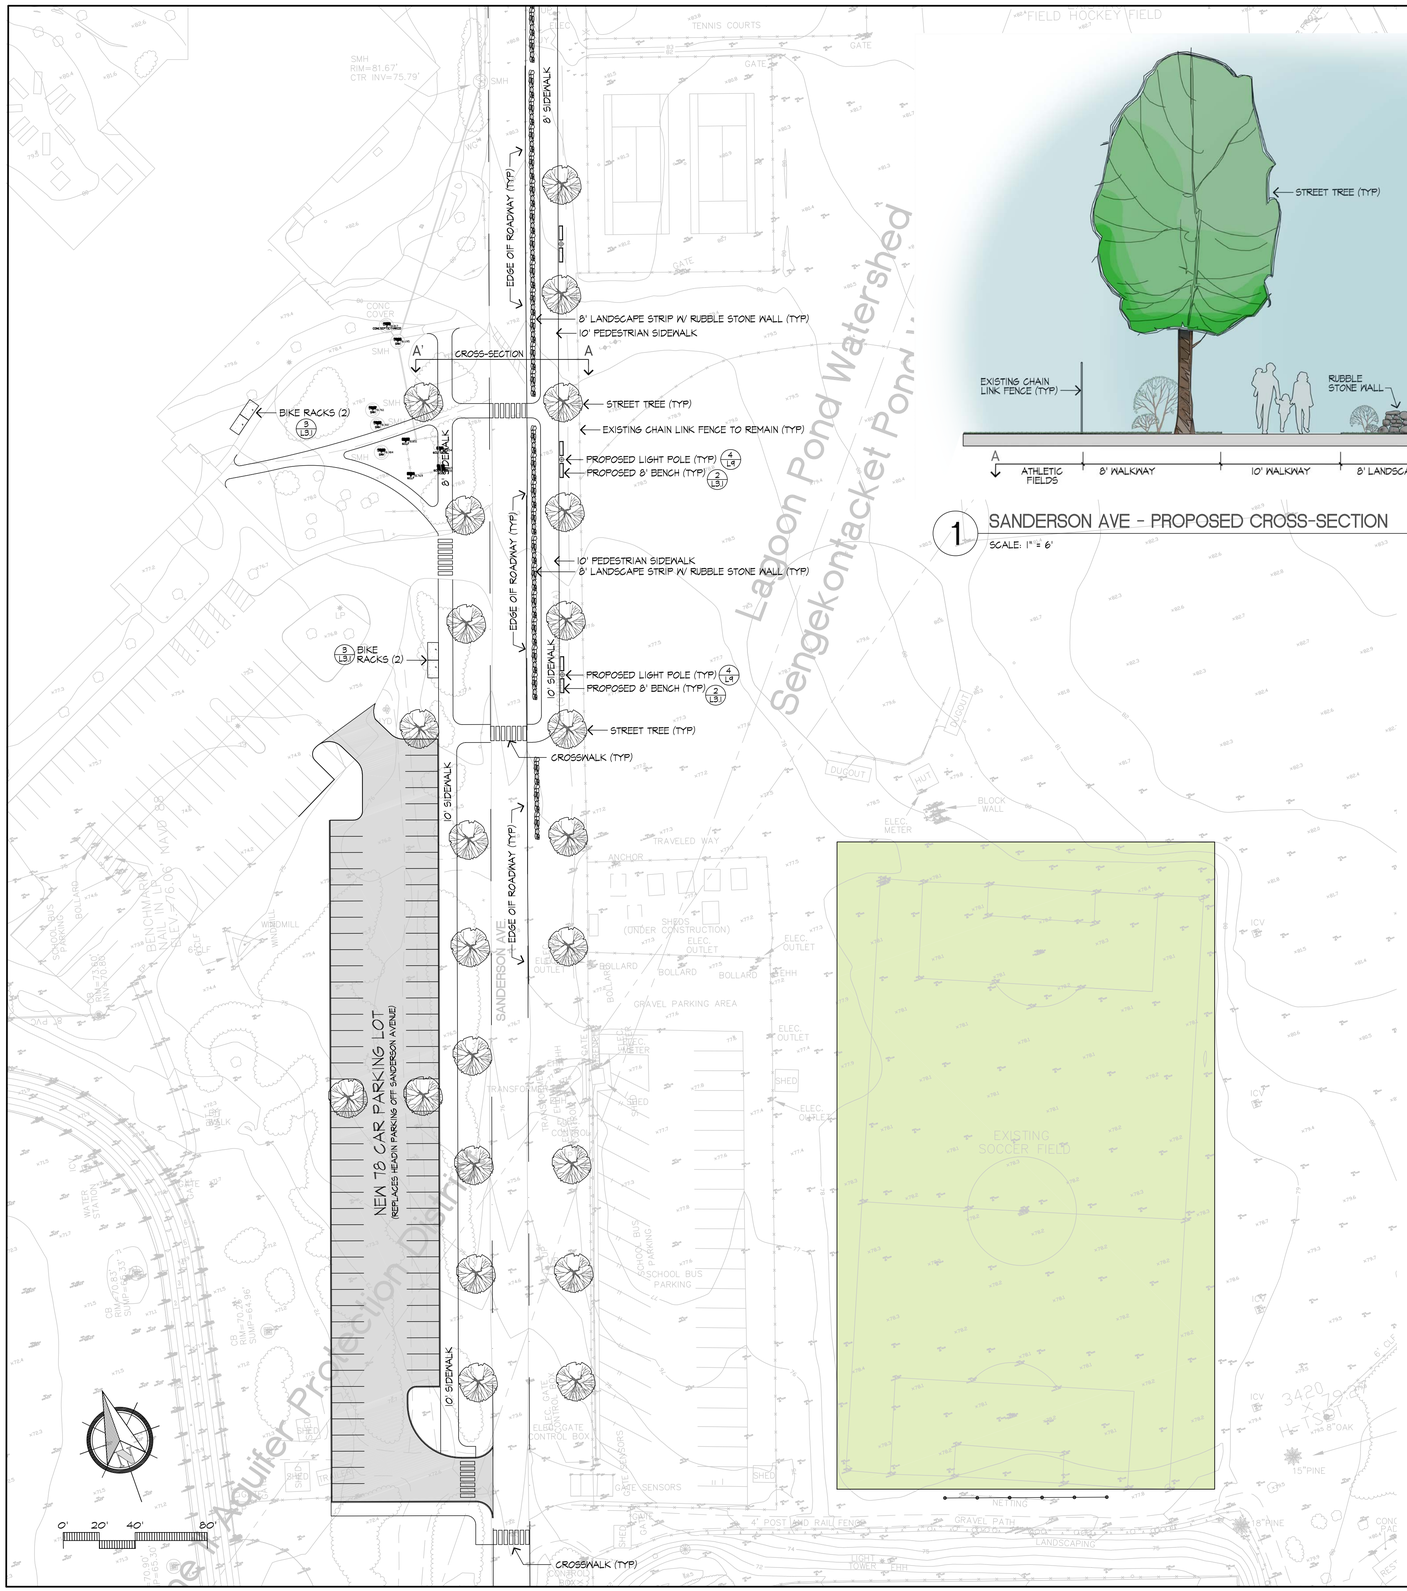

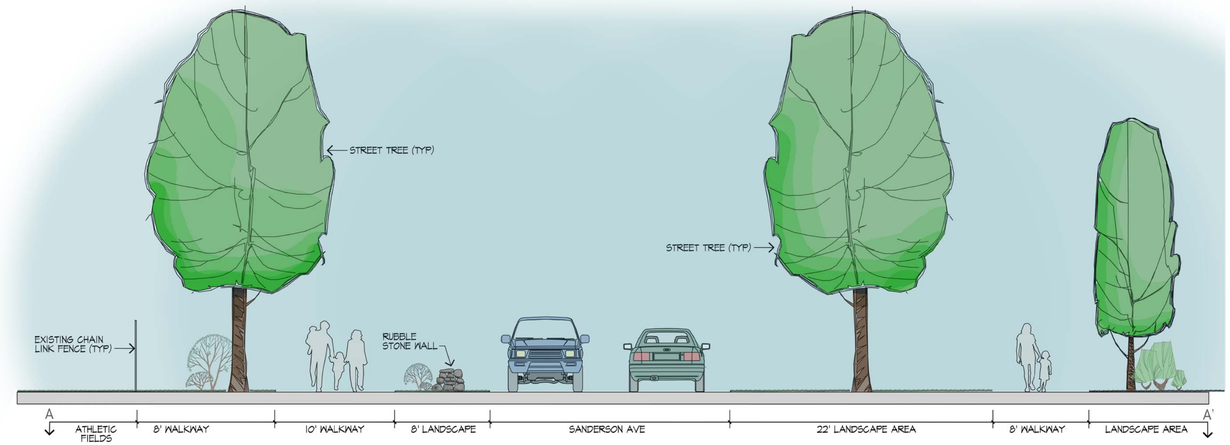

1 SANDERSON AVE - PROPOSED CROSS-SECTION

SCALE: 1" = 6'

2 SANDERSON AVE - EXISTING CONDITIONS

SCALE: NTS

3 SANDERSON AVE - PROPOSED CONDITIONS

SCALE: NTS

Huntress Associates, Inc.

Landscape Architecture & Land Planning

17 Tewksbury Street
Andover, Massachusetts 01810
978 470 8882 FAX 978 470 8890

Project:

Martha's Vineyard Regional High School

Oak Bluffs, Massachusetts

Drawing Title:

Sanderson Avenue Pedestrian Plan

MASSACHUSETTS NO. 1178 REGISTERED LANDSCAPE ARCHITECT

PRELIMINARY DESIGN NOT FOR CONSTRUCTION

Revision	Date

Scale:	1"=40'	Drawing No.
Date:	06.16.20	L14
Job:	00-107	
File:	PR-mp	
Drawn:	CCH	of
Checked:	--	14