Isolated Footing Schedule

symbol	size (w x h x d)	bottom reinforcing
1	2'-0" X 2'-0" X 1'-0"	(3) #5 EACH WAY
2	BF28 "BIGFOOT" W/ 12"ø SONOTUBE	(3) #5 HOOKS

LEGEND

1 FLOOD VENT (SMART VENT)

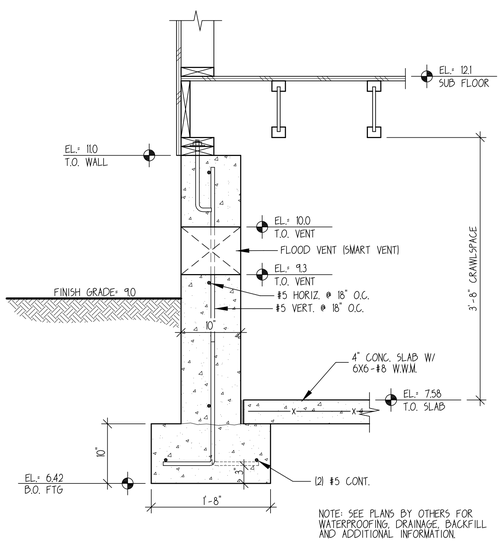

2/S.1 Foundation Detail

Scale: 1" = 1'-0"

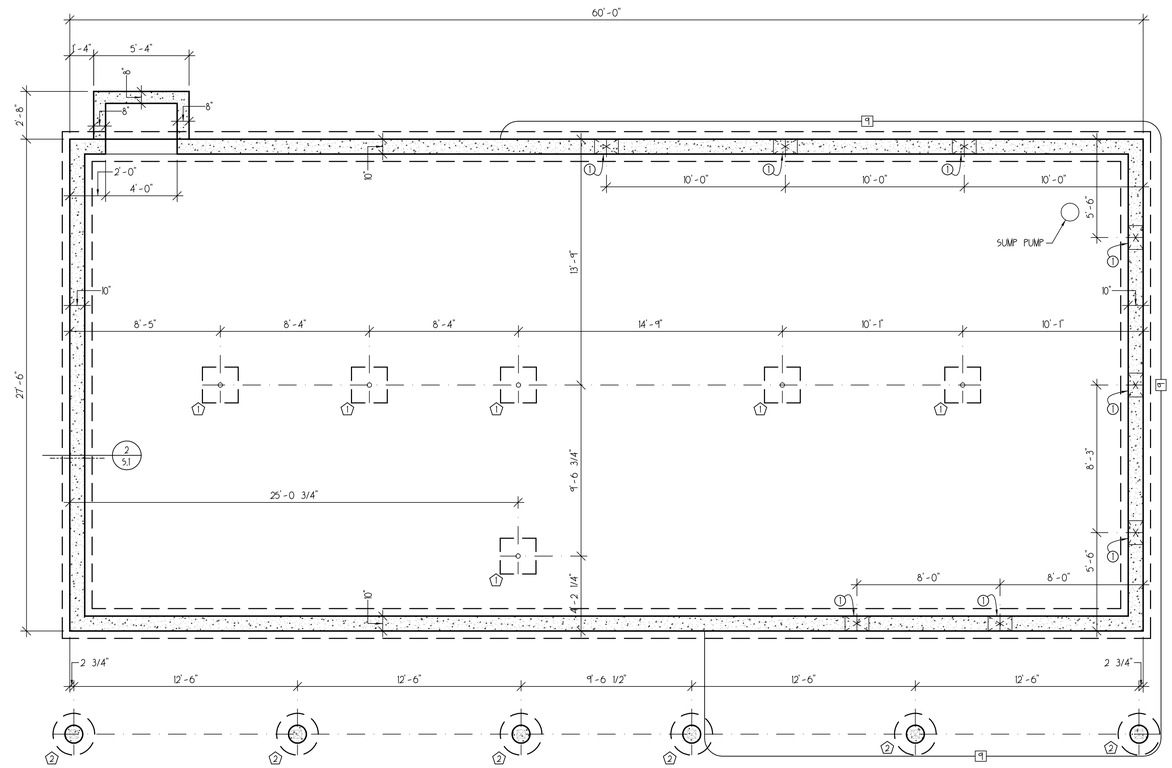

1/S.1 Foundation Plan

Scale: 1/4" = 1'-0"

Revisions:

Date: 6/24/2020

By: H.C.

Drawn By: H. Chen

Designed By:

Checked By:

Scale: As Shown

Job No.: 102263

Date: April 26, 2020

107 Beach Rd., Suite 202
P.O. Box 4458
Vineyard Haven, MA 02568
Phone: (508) 693-9933
Fax: (508) 693-4933
www.souratigroup.com

SOURATI engineering group

Foundation Plan for The Proposed Schawbel House
52 Eastville Avenue
Oak Bluffs, Massachusetts

Sheet: S.1