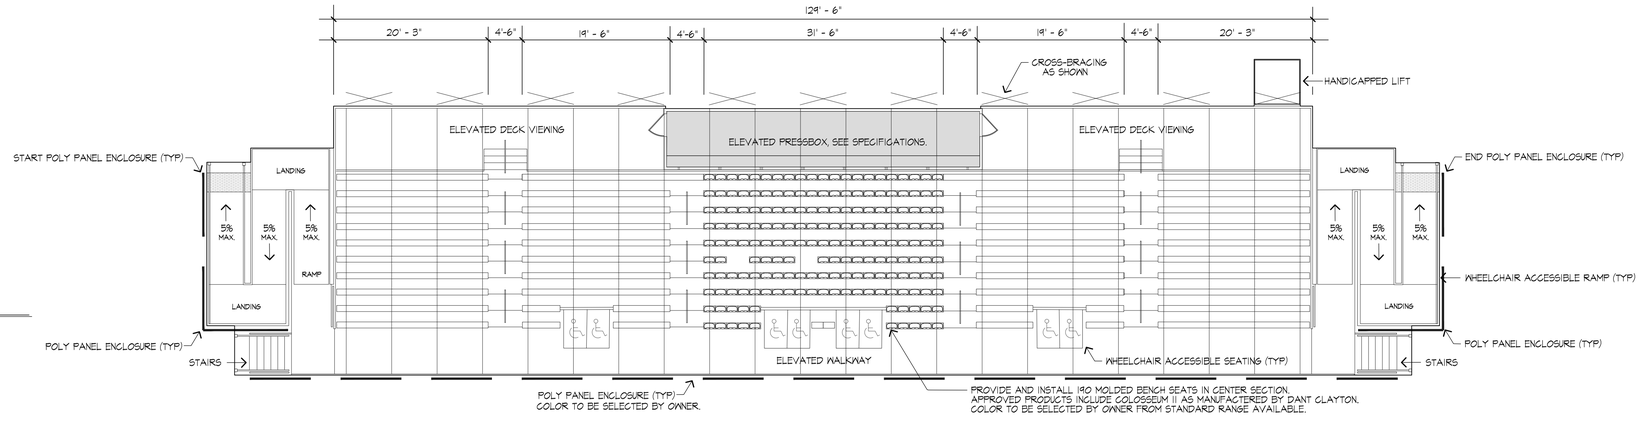

SEATING CAPACITY

ROWS:	10
RISE:	10
RUN:	26
ELEVATION:	40"
DECK SYSTEM:	WELDED
DECK FINISH:	ANODIZED SRD
BENCH SEATING CAPACITY:	498
CHAIR SEATING CAPACITY:	190
WHEELCHAIR SEATING CAPACITY:	8
COMPANION SEATING CAPACITY:	8
TOTAL SEATING CAPACITY:	704

ALIGN CL OF GRANDSTAND TO 50 YARD LINE

1 GRANDSTAND SEATING PLAN

SCALE: 1"=10'-0"

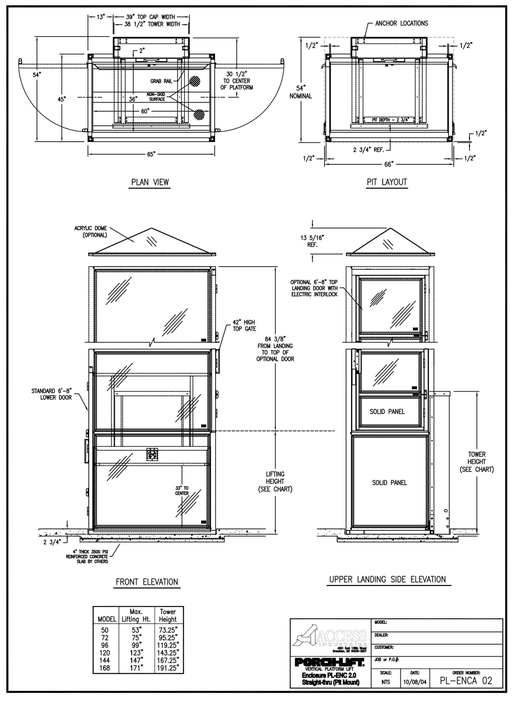

MODEL	Max. Lifting Ht.	Tower Height
50	53"	73.25"
72	75"	95.25"
96	99"	119.25"
120	123"	143.25"
144	147"	167.25"
168	171"	191.25"

2 HANDICAPPED WHEELCHAIR LIFT

SCALE: NTS

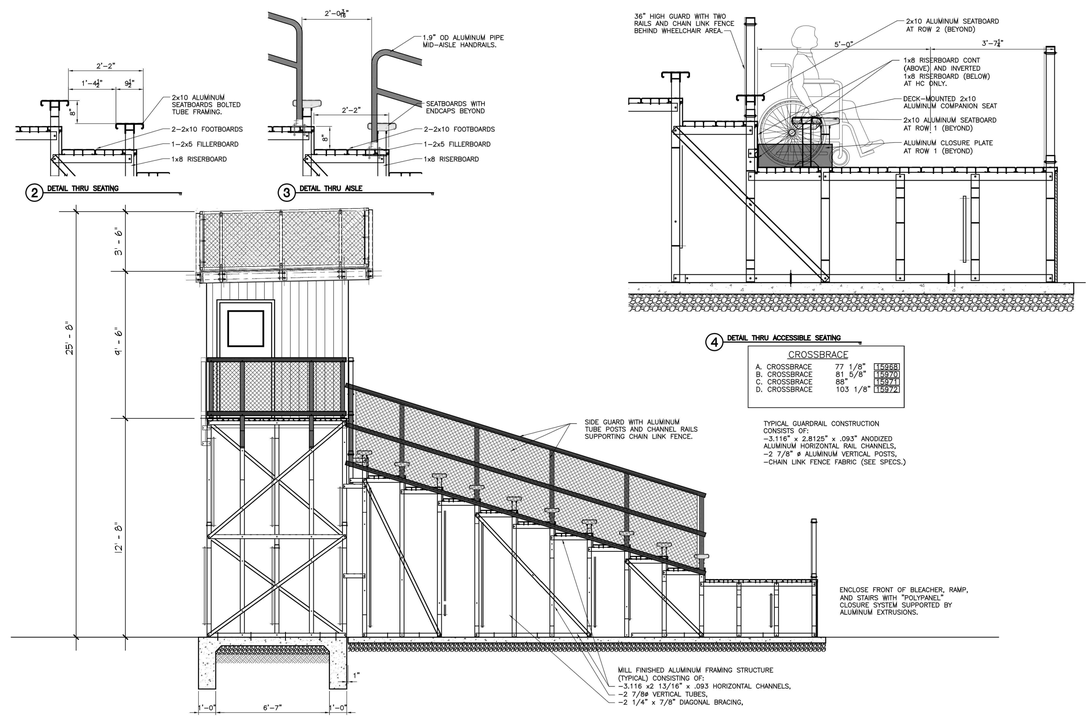

3 GRANDSTAND SEATING CROSS-SECTION & DETAILS

SCALE: NTS

NOTE: BLEACHER DRAWINGS PROVIDED ARE FOR SCHEMATIC DESIGN ONLY. CONTRACTOR TO SUBMIT A FULL SET OF CONSTRUCTION DRAWINGS STAMPED BY A STRUCTURAL ENGINEER LICENSED IN THE COMMONWEALTH OF MASSACHUSETTS FOR APPROVAL PRIOR TO INSTALLATION. REFER TO SPECIFICATIONS FOR ADDITIONAL DETAIL. CONTRACTOR IS RESPONSIBLE FOR COORDINATION AND INSTALLATION OF WHEELCHAIR LIFT PROVIDING HANDICAPPED ACCESS TO THE PRESSBOX.

Huntress Associates, Inc.

Landscape Architecture & Land Planning

17 Tewksbury Street
Andover, Massachusetts 01810
978 470 8882 FAX 978 470 8890

Project:

Martha's Vineyard Regional High School

Oak Bluffs, Massachusetts

Drawing Title:

Grandstand Details

PRELIMINARY DESIGN NOT FOR CONSTRUCTION

Revision	Date
REDUCED GRANDSTAND SIZE	10.14.20

Scale:	as noted
Date:	1.22.20
Job:	00-107
File:	PR-mp
Drawn:	CCH
Checked:	--

Drawing No. **L10** of **13**

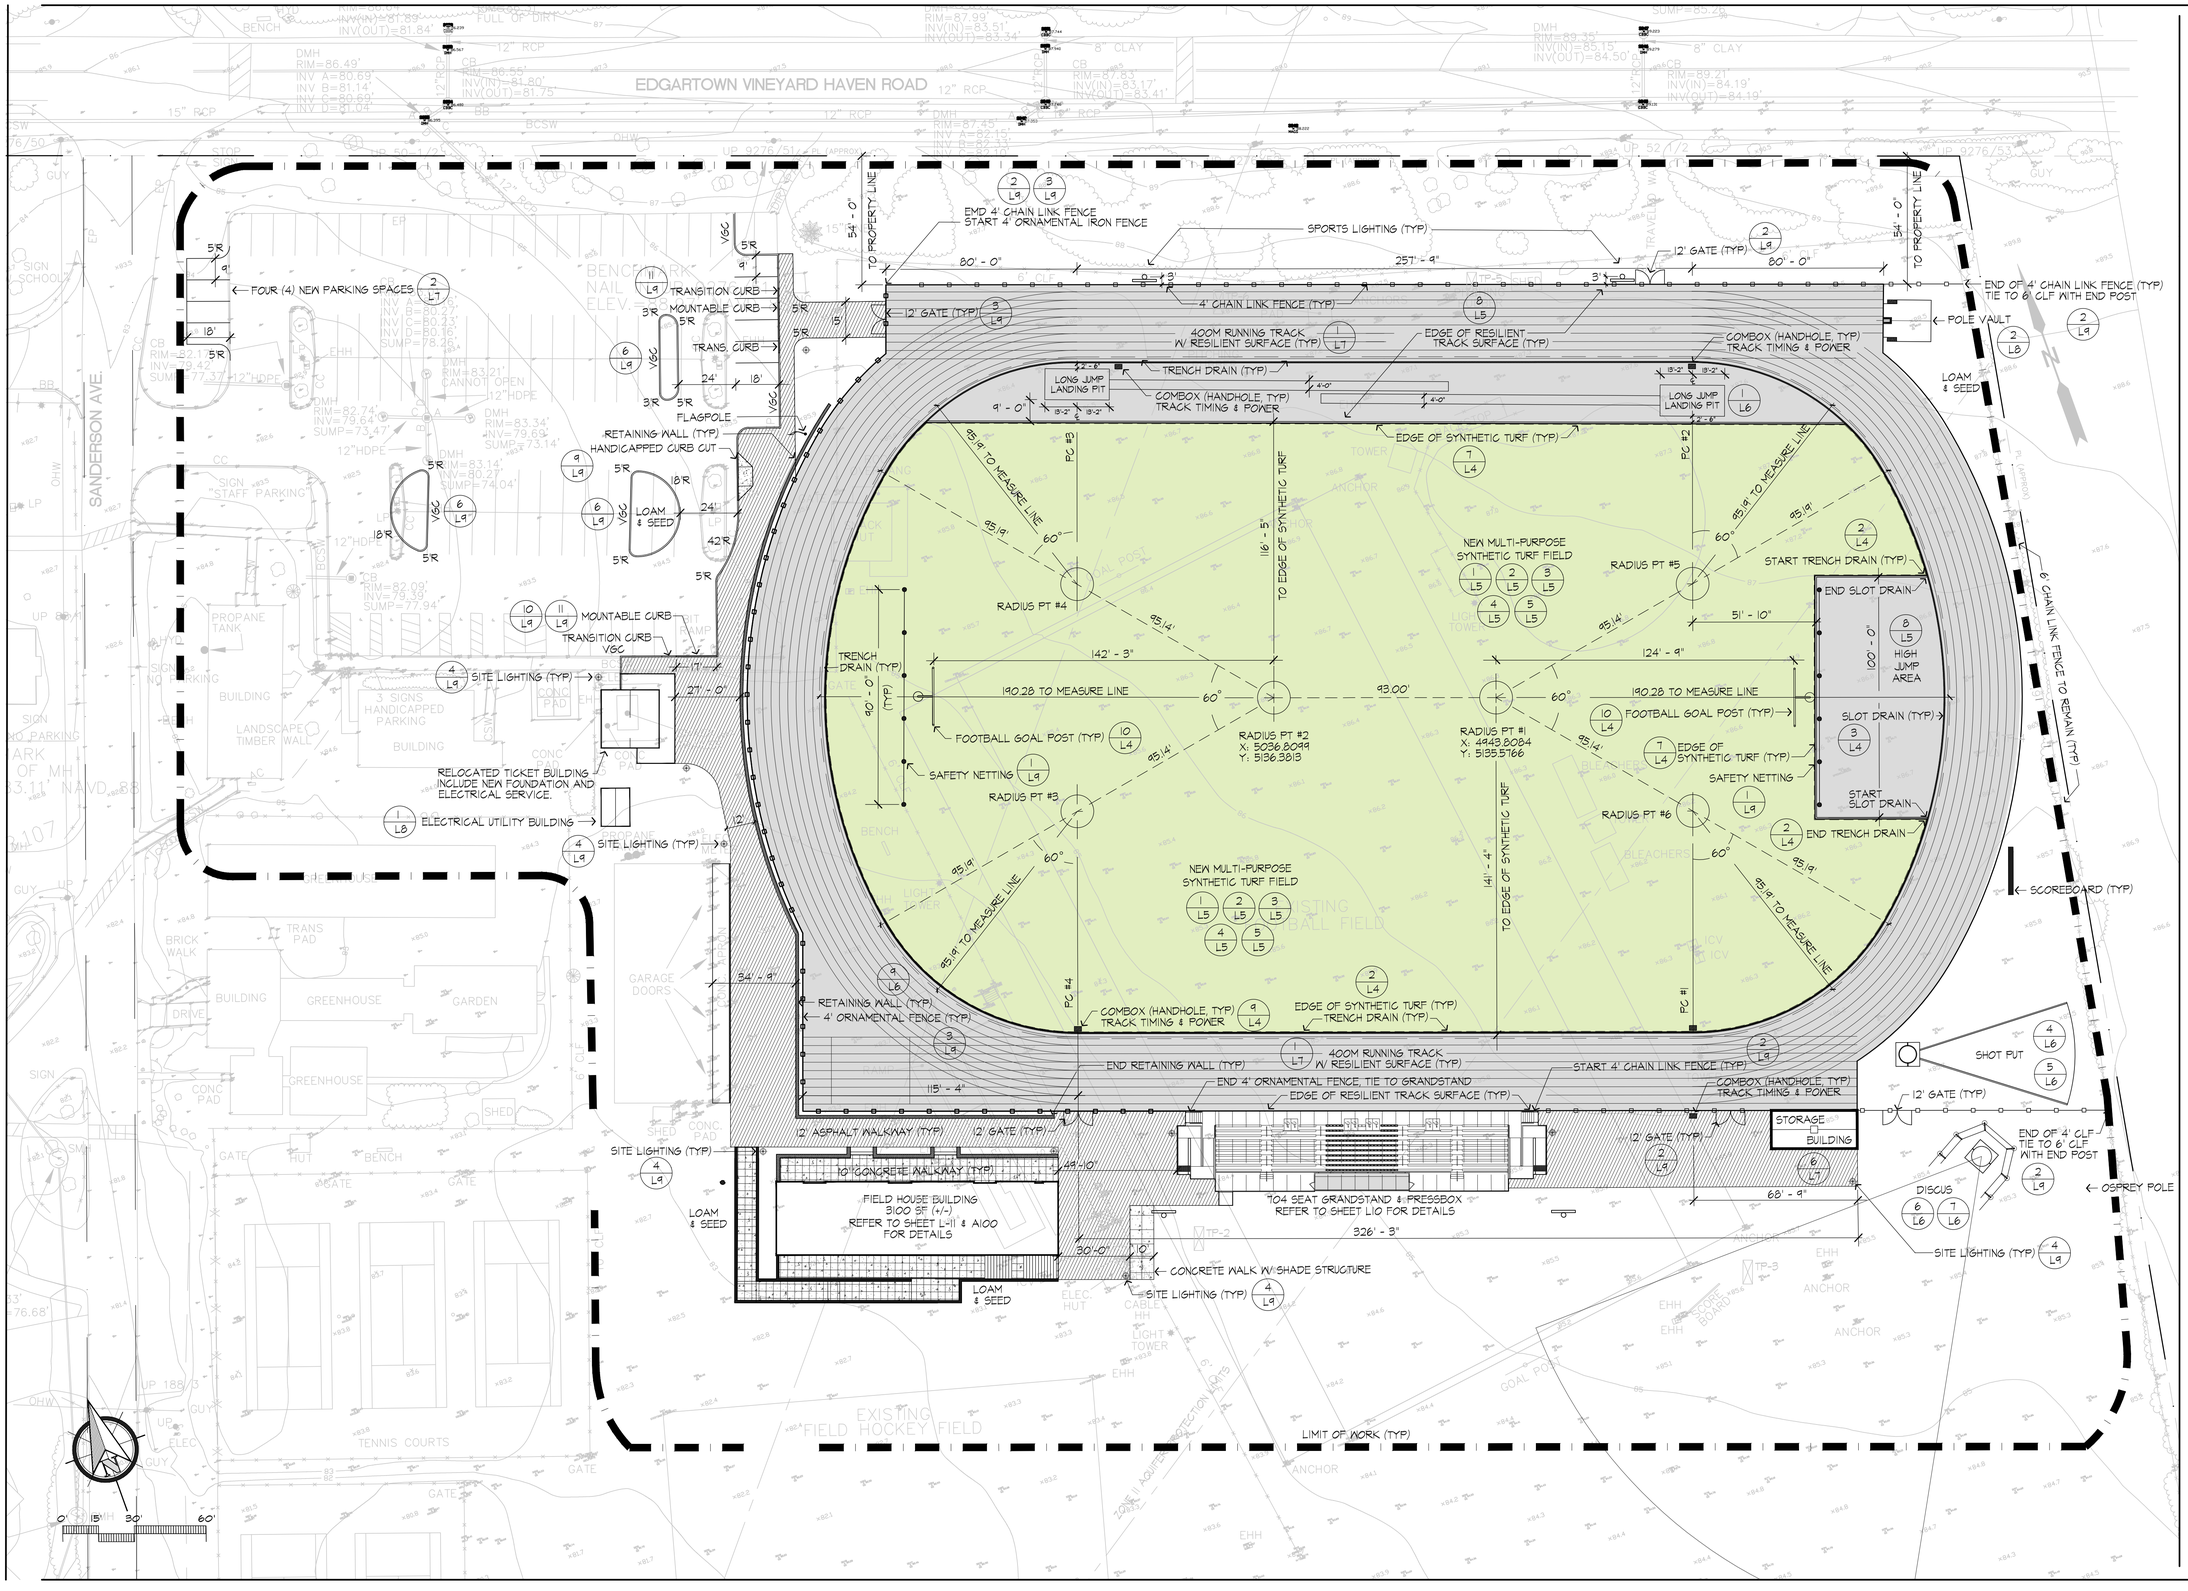

Huntress Associates, Inc.

Landscape Architecture & Land Planning

17 Tewksbury Street
Andover, Massachusetts 01810
978 470 8882 FAX 978 470 8890

Project:

Martha's Vineyard Regional High School

Oak Bluffs, Massachusetts

Drawing Title:

Layout & Materials

PRELIMINARY DESIGN NOT FOR CONSTRUCTION

Revision	Date
FIELDHOUSE FOOTPRINT	4.28.20
REDUCE GRANDSTAND SIZE	10.14.20

Scale:	1"=30'
Date:	1.22.20
Job:	00-107
File:	PR-mp
Drawn:	CCH
Checked:	--

Drawing No. **L-1** of **13**

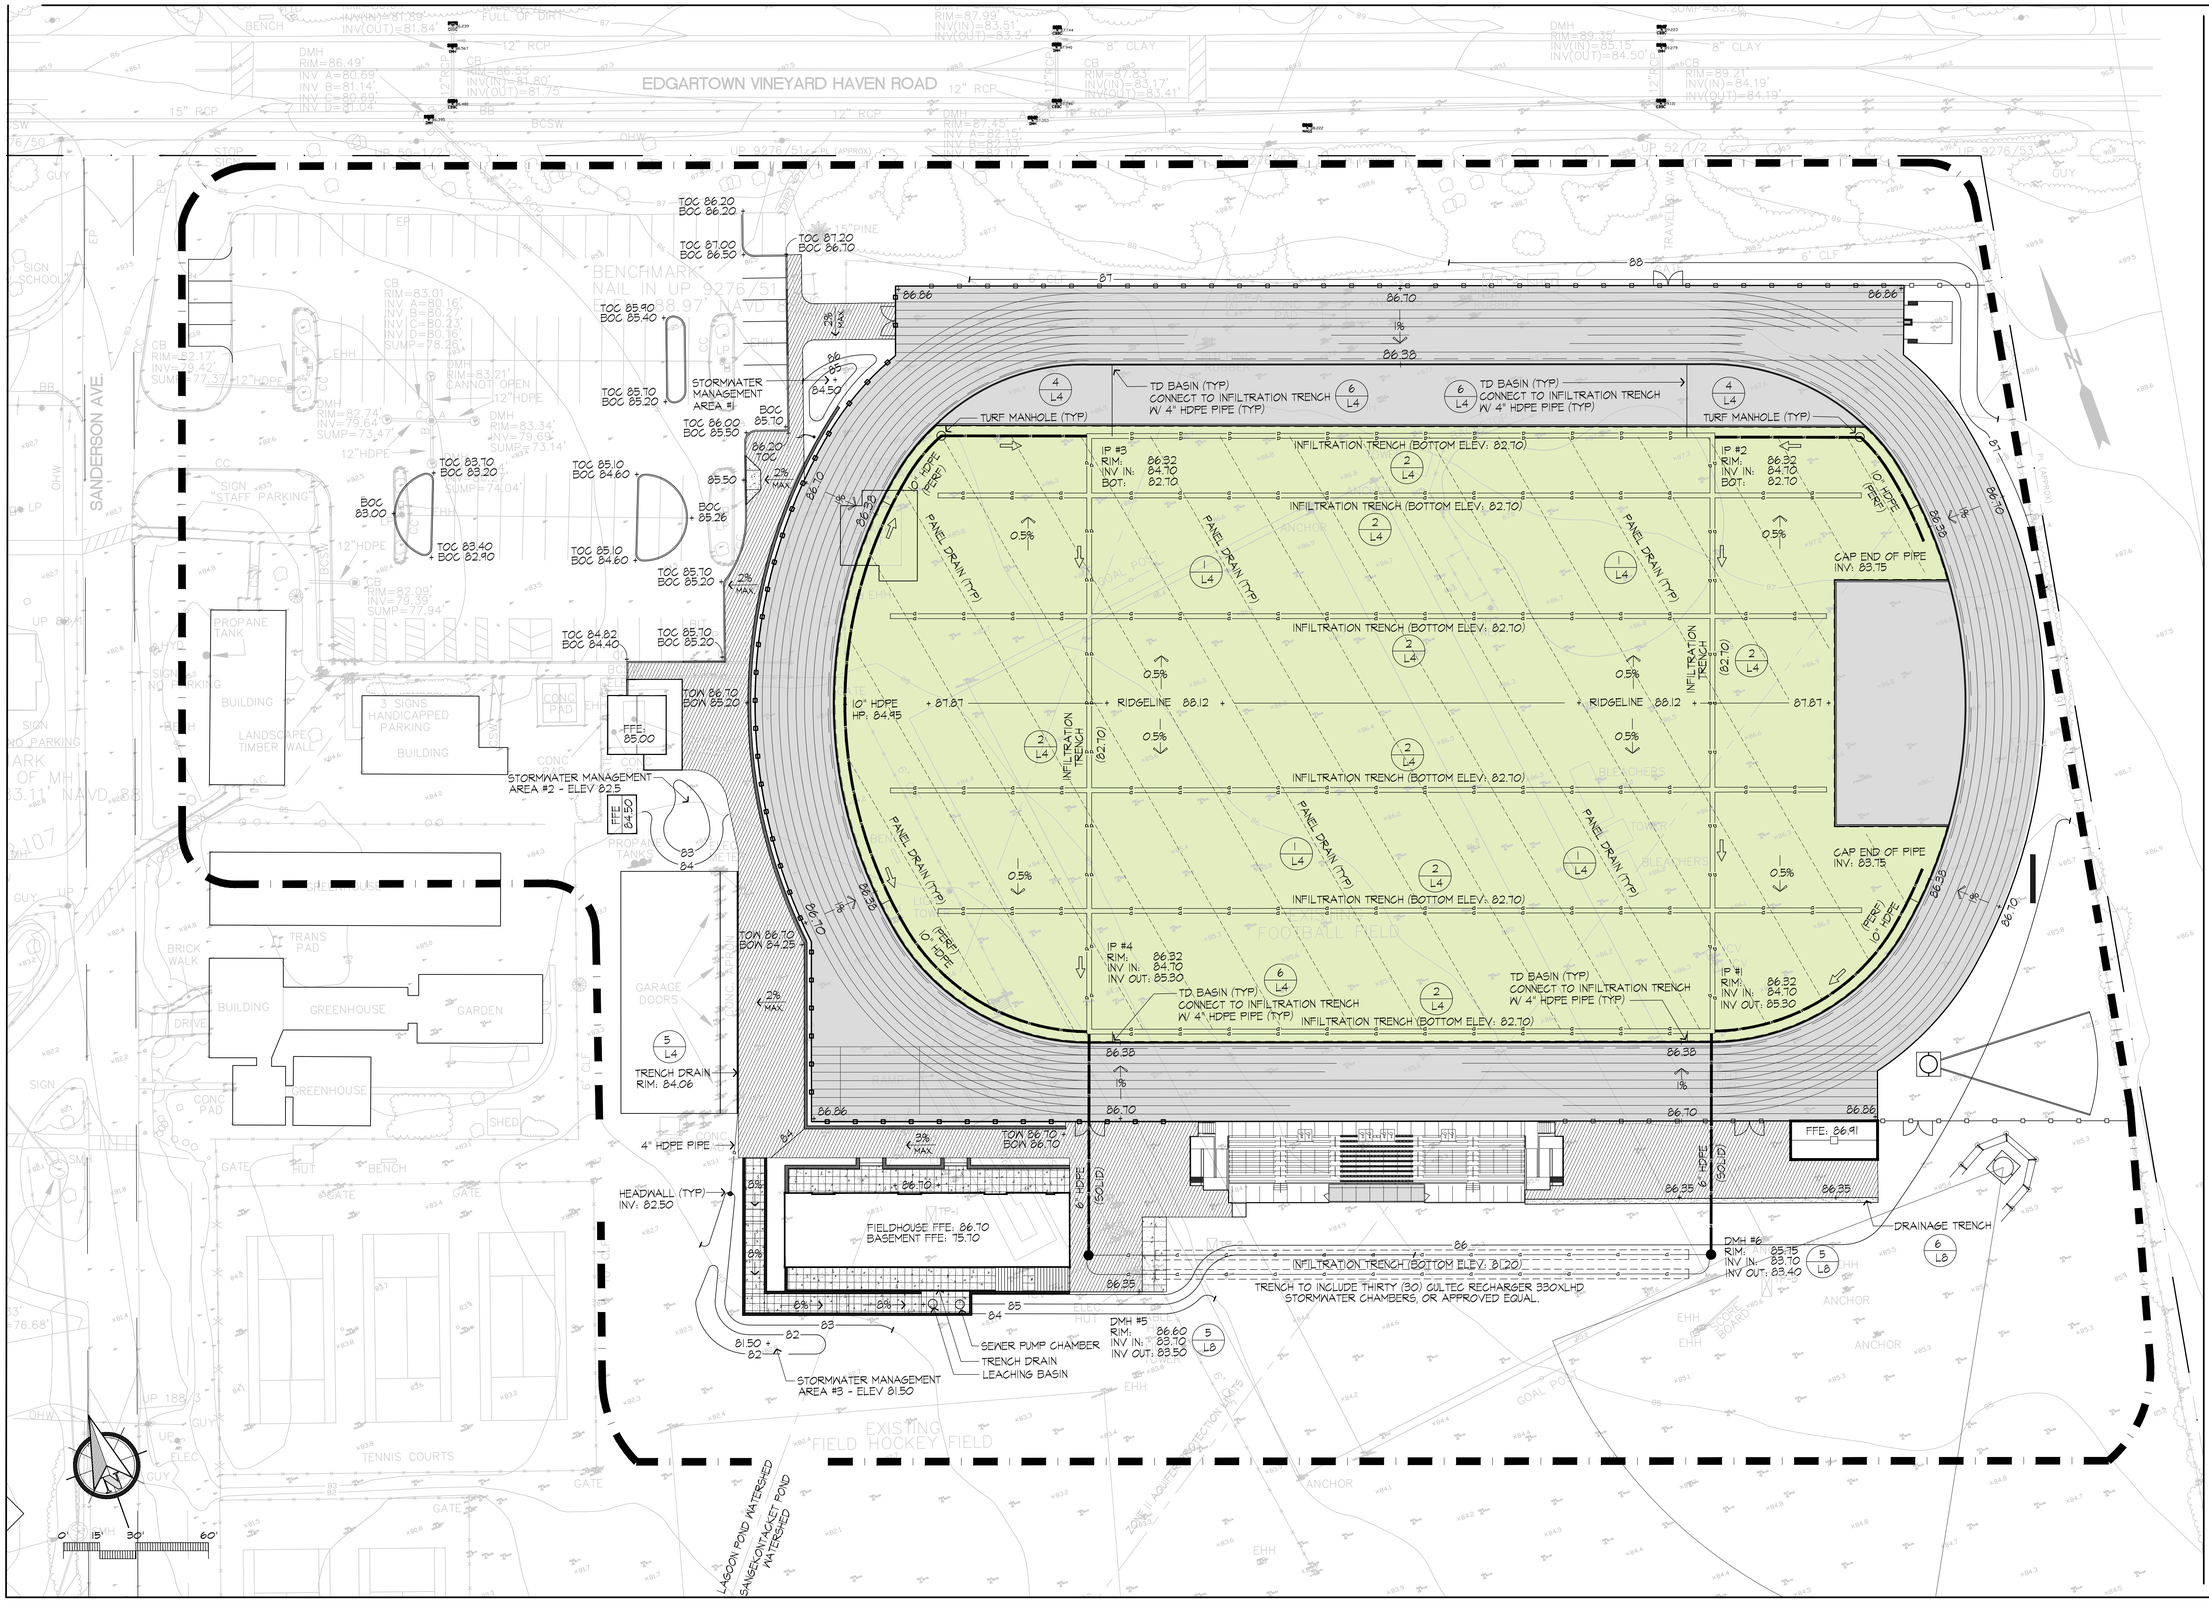

Huntress Associates, Inc.

Landscape Architecture & Land Planning

17 Tewksbury Street
Andover, Massachusetts 01810
978 470 8882 FAX 978 470 8890

Project:

Martha's Vineyard Regional High School

Oak Bluffs, Massachusetts

Drawing Title:

Grading & Drainage

PRELIMINARY DESIGN NOT FOR CONSTRUCTION

Revision	Date
FIELDHOUSE FOOTPRINT	4.28.20
CUT & FILL BALANCE	4.28.20
REDUCE TREE CUTTING	6.18.20
STORMWATER MNGT AREAS	9.16.20
SW INFILTRATION CHAMBERS	9.23.20
REDUCE GRANDSTAND SIZE	10.14.20

Scale:	1"=30'	Drawing No.
Date:	1.22.20	L-2
Job:	00-107	
File:	PR-mp	
Drawn:	CCH	of
Checked:	--	13

PLANT LIST

SYMBOL	BOTANICAL NAME	COMMON NAME	NATIVE	QTY	SIZE
SHADE TREES					
NS	NYSSA SYLVATICA	BLACK TUPELO	NATIVE	9	2 1/2"-3" CAL.
AS	ACER SACCHARUM	SUGAR MAPLE	NATIVE	9	2 1/2"-3" CAL.
EVERGREEN TREES					
PG	PICEA GLAUCA	WHITE SPRUCE	NATIVE	2	8-10' HT.
JV	JUNIPEROUS VIRGINIANA	EASTERN RED CEDAR	NATIVE	5	6-7' HT.
PR	PINUS RESINOSA	RED PINE	NATIVE	3	6-7' HT.
ORNAMENTAL TREES					
BN	BETULA NIGRA 'HERITAGE'	HERITAGE RIVER BIRCH	NATIVE	2	8-10' HT. CLMP
AC	AMELANCHIER CANADENSIS	SHADBLOW	NATIVE	12	8-10' HT. CLMP
BL	BETULA LENTA	CHERRY BIRCH	NATIVE	7	8-10' HT. CLMP
CC	CERCIS CANADENSIS	EASTERN REDBUD	NATIVE	7	8-10' HT. CLMP
SHRUBS					
PM	PRUNUS MARITIMA	BEACH PLUM	NATIVE	6	2.5-3' HT.
CA	CLETHRA ALNIFOLIA	SWEET PEPPERBUSH	NATIVE	6	#3 POT
CS	CORNUS SERICEA	RED TWIG DOGWOOD	NATIVE	81	#3 POT
IV	ILEX VERTICILLATA	WINTERBERRY	NATIVE	6	#2 POT
IG	ILEX GLABRA	INKBERRY	NATIVE	27	#2 POT
VD	VIBURNUM DENTATUM	ARROWWOOD VIBURNUM	NATIVE	69	#2 POT
GRASSES					
KF	PANICUM VIRGATUM 'SHENANDOAH'	SHENANDOAH SWITCHGRASS	NATIVE	6	#2 POT
MS	MUHLENBERGIA CAPILLARIS	MUHLY GRASS	NATIVE	15	#3 POT
PA	PANICUM VIRGATUM 'HEAVY METAL'	HEAVY METAL SWITCHGRASS	NATIVE	25	#2 POT
EA	SCHIZACHYRIUM SCOPARIUM	LITTLE BLUESTEM	NATIVE	20	#1 POT
	SCHIZACHYRIUM SCOPARIUM				
PERENNIALS					
SB	ECHINACEA PURPUREA	PURPLE CONE FLOWER	NATIVE	30	#1 POT
RP	RATIBIDA PINNATA	YELLOW CONE FLOWER	NATIVE	24	#1 POT
AC	ACHILEA SPP.	YARROW	NATIVE	40	#1 POT
CR	COREOPSIS ROSEA 'AMERICAN DREAM'	TICKSEED	NATIVE	24	#1 POT
ES	EURYBIA SPECTABALIS	EASTERN SHOWY ASTER	NATIVE	24	#1 POT
CP	COMPTONIA PEREGRINA	SWEET FERN	NATIVE	48	#1 POT
RF	RUDBECKIA FULGIDA	BLACK EYED SUSAN	NATIVE	24	#1 POT
SO	SALVIA OFFIGINALIS	SAGE	NATIVE	48	#1 POT

NOTE: LOCATE PERENNIALS AS DIRECTED BY LANDSCAPE ARCHITECT IN THE FIELD.

STORMWATER MANAGEMENT AREA PLANT LIST

STORMWATER MANAGEMENT AREA #1

PLANT MATERIAL	SIZE	QUANTITY
(VC) VACCINIUM CORYMBOSUM - HIGHBUSH BLUEBERRY	1 GAL.	6
(AI) ASCLEPIAS INCARNATA - SWAMP MILKWEED	1 GAL.	3
(AST) ASTILBE	1 GAL.	6
(RF) RUDBECKIA FULGILDA - BLACK EYED SUSAN	1 GAL.	6
(CC) CALAMOGROSTIS CANADENSIS - BLUE JOINT	2 GAL.	12
(MS) MISCANTHUS SINENSIS 'SILBERFEDER'	2 GAL.	9

STORMWATER MANAGEMENT AREA #2

PLANT MATERIAL	SIZE	QUANTITY
(IV) ILEX VERTICILLATA - WINTERBERRY	1 GAL.	12
(AST) ASTILBE	1 GAL.	12
(RF) RUDBECKIA FULGILDA - BLACK EYED SUSAN	1 GAL.	12
(EP) ENCHINACEA PALLIDA - PURPLE CONE FLOWER	1 GAL.	8
(LS) LIATRIS SPICATA - SPIKED GAY FEATHER	1 GAL.	12
(CC) CALAMOGROSTIS CANADENSIS - BLUE JOINT	2 GAL.	12

STORMWATER MANAGEMENT AREA #3

PLANT MATERIAL	SIZE	QUANTITY
(VC) VACCINIUM CORYMBOSUM - HIGHBUSH BLUEBERRY	1 GAL.	21
(AI) ASCLEPIAS INCARNATA - SWAMP MILKWEED	1 GAL.	3
(AST) ASTILBE	1 GAL.	6
(RF) RUDBECKIA FULGILDA - BLACK EYED SUSAN	1 GAL.	9
(EP) ENCHINACEA PALLIDA - PURPLE CONE FLOWER	1 GAL.	4
(LS) LIATRIS SPICATA - SPIKED GAY FEATHER	1 GAL.	12
(CC) CALAMOGROSTIS CANADENSIS - BLUE JOINT	2 GAL.	6
(MS) MISCANTHUS SINENSIS 'SILBERFEDER'	2 GAL.	4

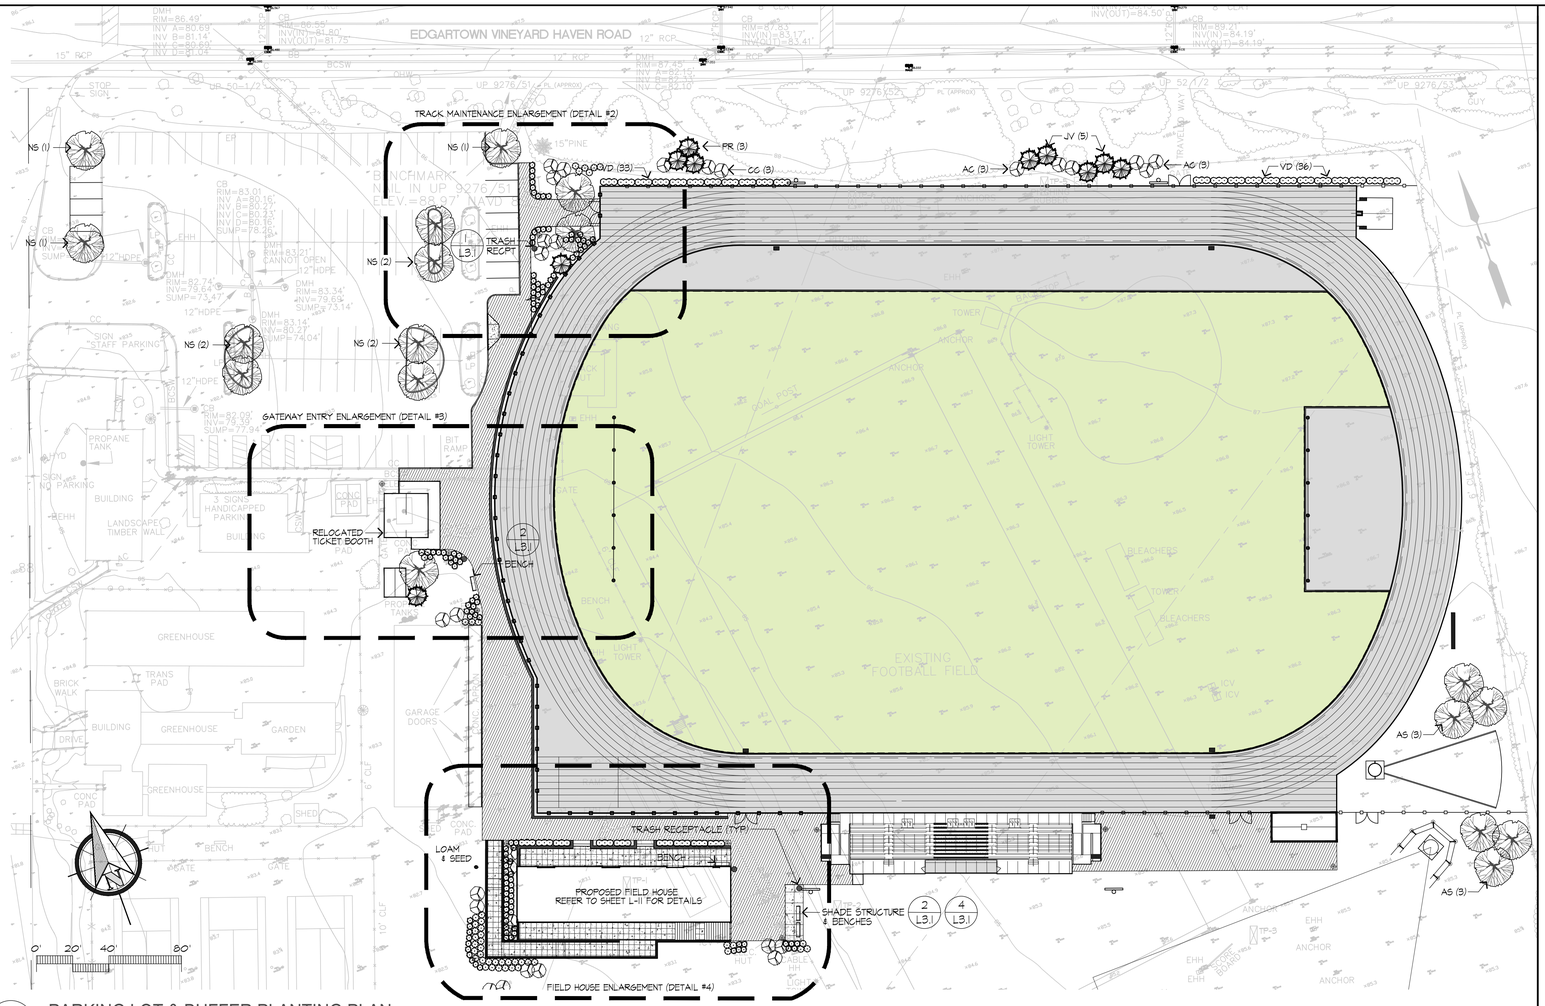

1 PARKING LOT & BUFFER PLANTING PLAN

SCALE: 1" = 40'

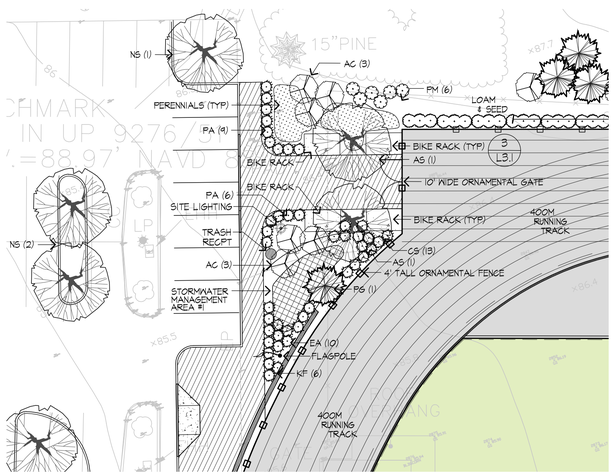

2 TRACK MAINTENANCE ENTRY PLANTING PLAN

SCALE: 1" = 20'

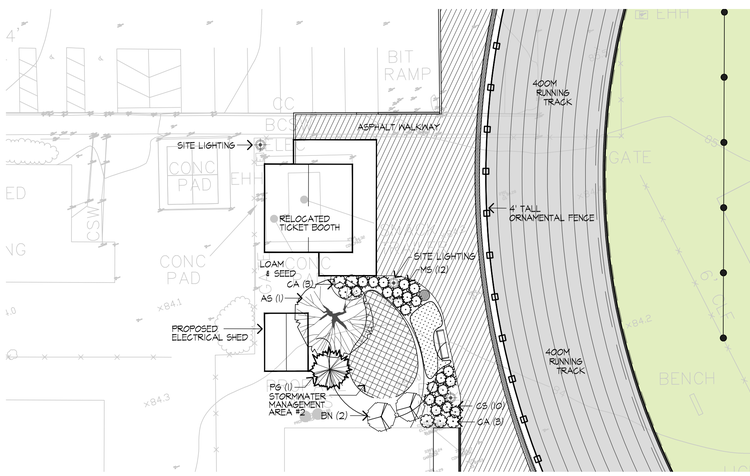

3 GATEWAY ENLARGEMENT PLANTING PLAN

SCALE: 1" = 20'

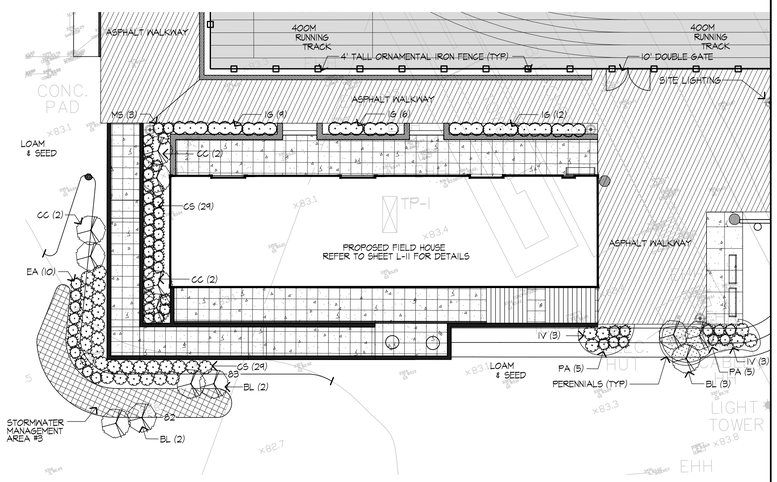

4 FIELD HOUSE ENLARGEMENT PLANTING PLAN

SCALE: 1" = 20'

Huntress Associates, Inc.

Landscape Architecture & Land Planning

17 Tewksbury Street
Andover, Massachusetts 01810
978 470 8882 FAX 978 470 8890

Project:

Martha's Vineyard Regional High School

Oak Bluffs, Massachusetts

Drawing Title:

Landscape Plan

PRELIMINARY DESIGN NOT FOR CONSTRUCTION

Revision	Date
NS IN PLACE OF AR	9.16.20
SHIFTED ONE (1) AS, DETAIL#3	9.16.20
SHIFTED THREE (3) AS, DETAIL#1	9.16.20
CHANGED GRASSES	9.16.20
ADDED STORMWATER MGMT AREA	9.16.20
REDUCED GRANDSTAND SIZE	10.14.20

Scale:	AS NOTED	Drawing No.
Date:	4.28.20	L-3
Job:	00-107	
File:	PR-mp	
Drawn:	CCH	of
Checked:	--	13