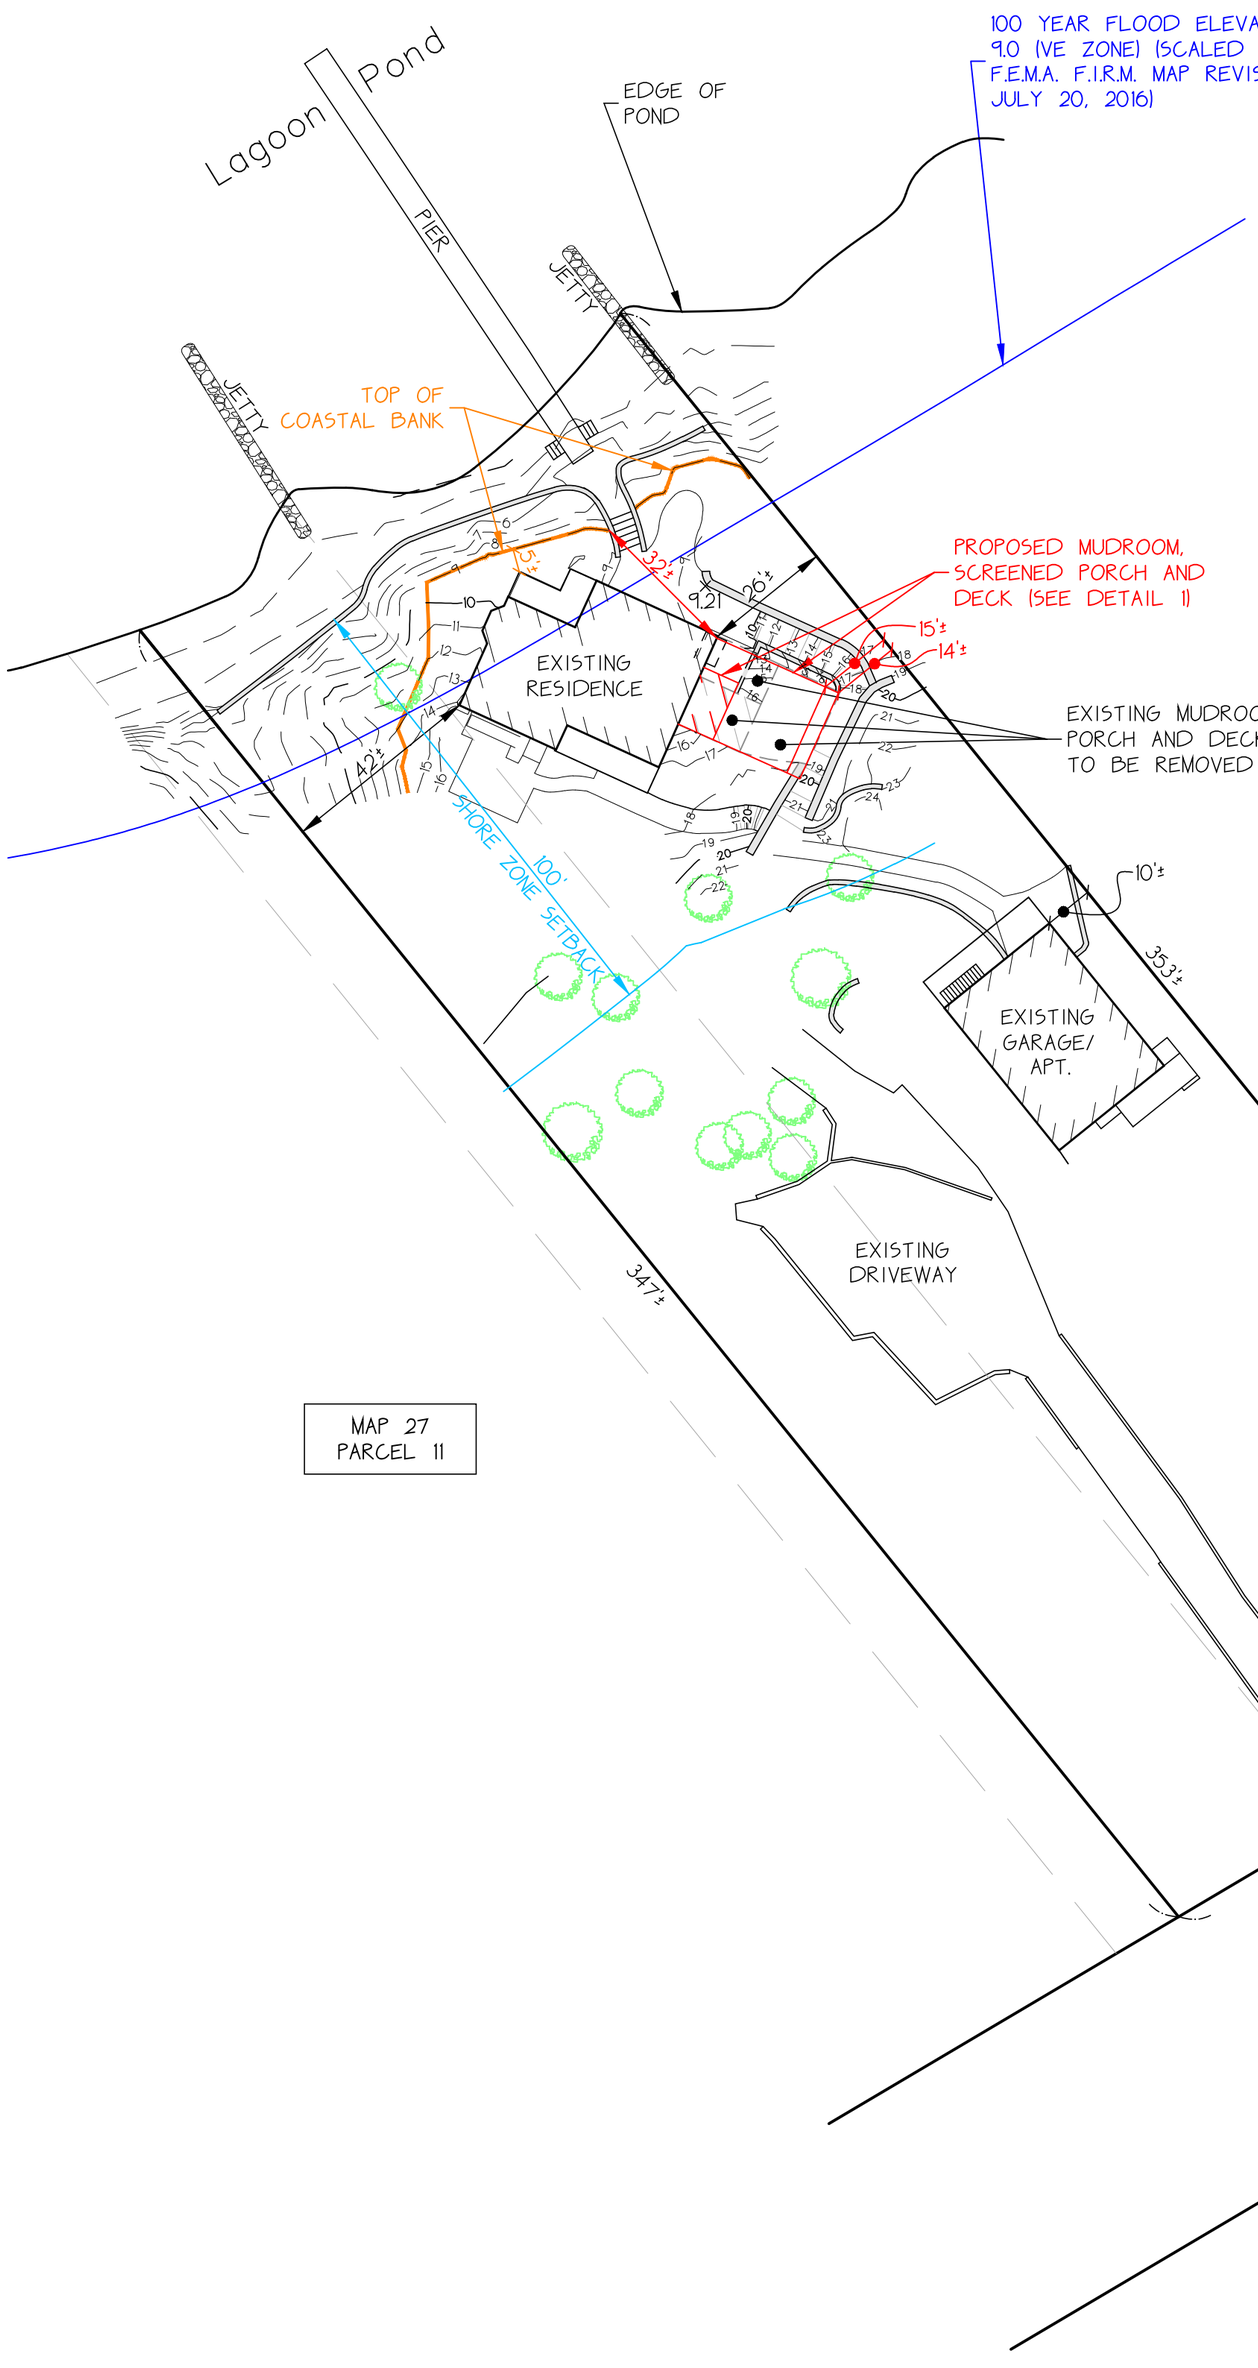

SITE
1" = 30'

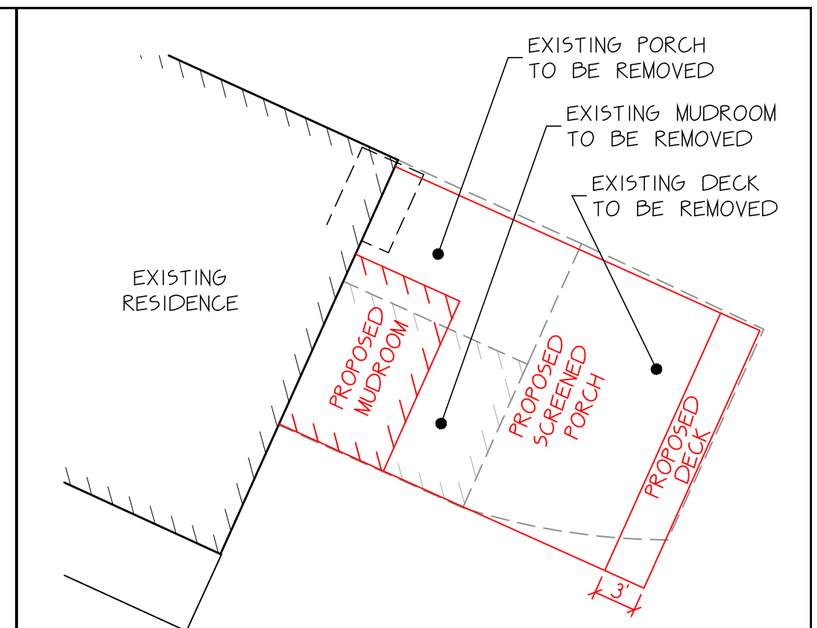

DETAIL 1
1" = 10'

NOTES:
1. LOT AREA: 41,500± SQ. FT.
2. EXISTING SWIMMING POOL AND HARDSCAPE NOT SHOWN ON THIS PLAN.

Site Plan
in
Oak Bluffs, Massachusetts
Assessor Parcel 27-9
prepared for

Laurie H. Brooks

Scale: As shown April 3, 2019
Revision Date June 3, 2019

professional civil engineers
Sourati Engineering Group
professional land surveyors

P.O. Box 4458
107 Beach Road, Suite 202
Vineyard Haven, MA 02568
Phone (508) 693-9933 Fax (508) 693-4933

Job No. 102119