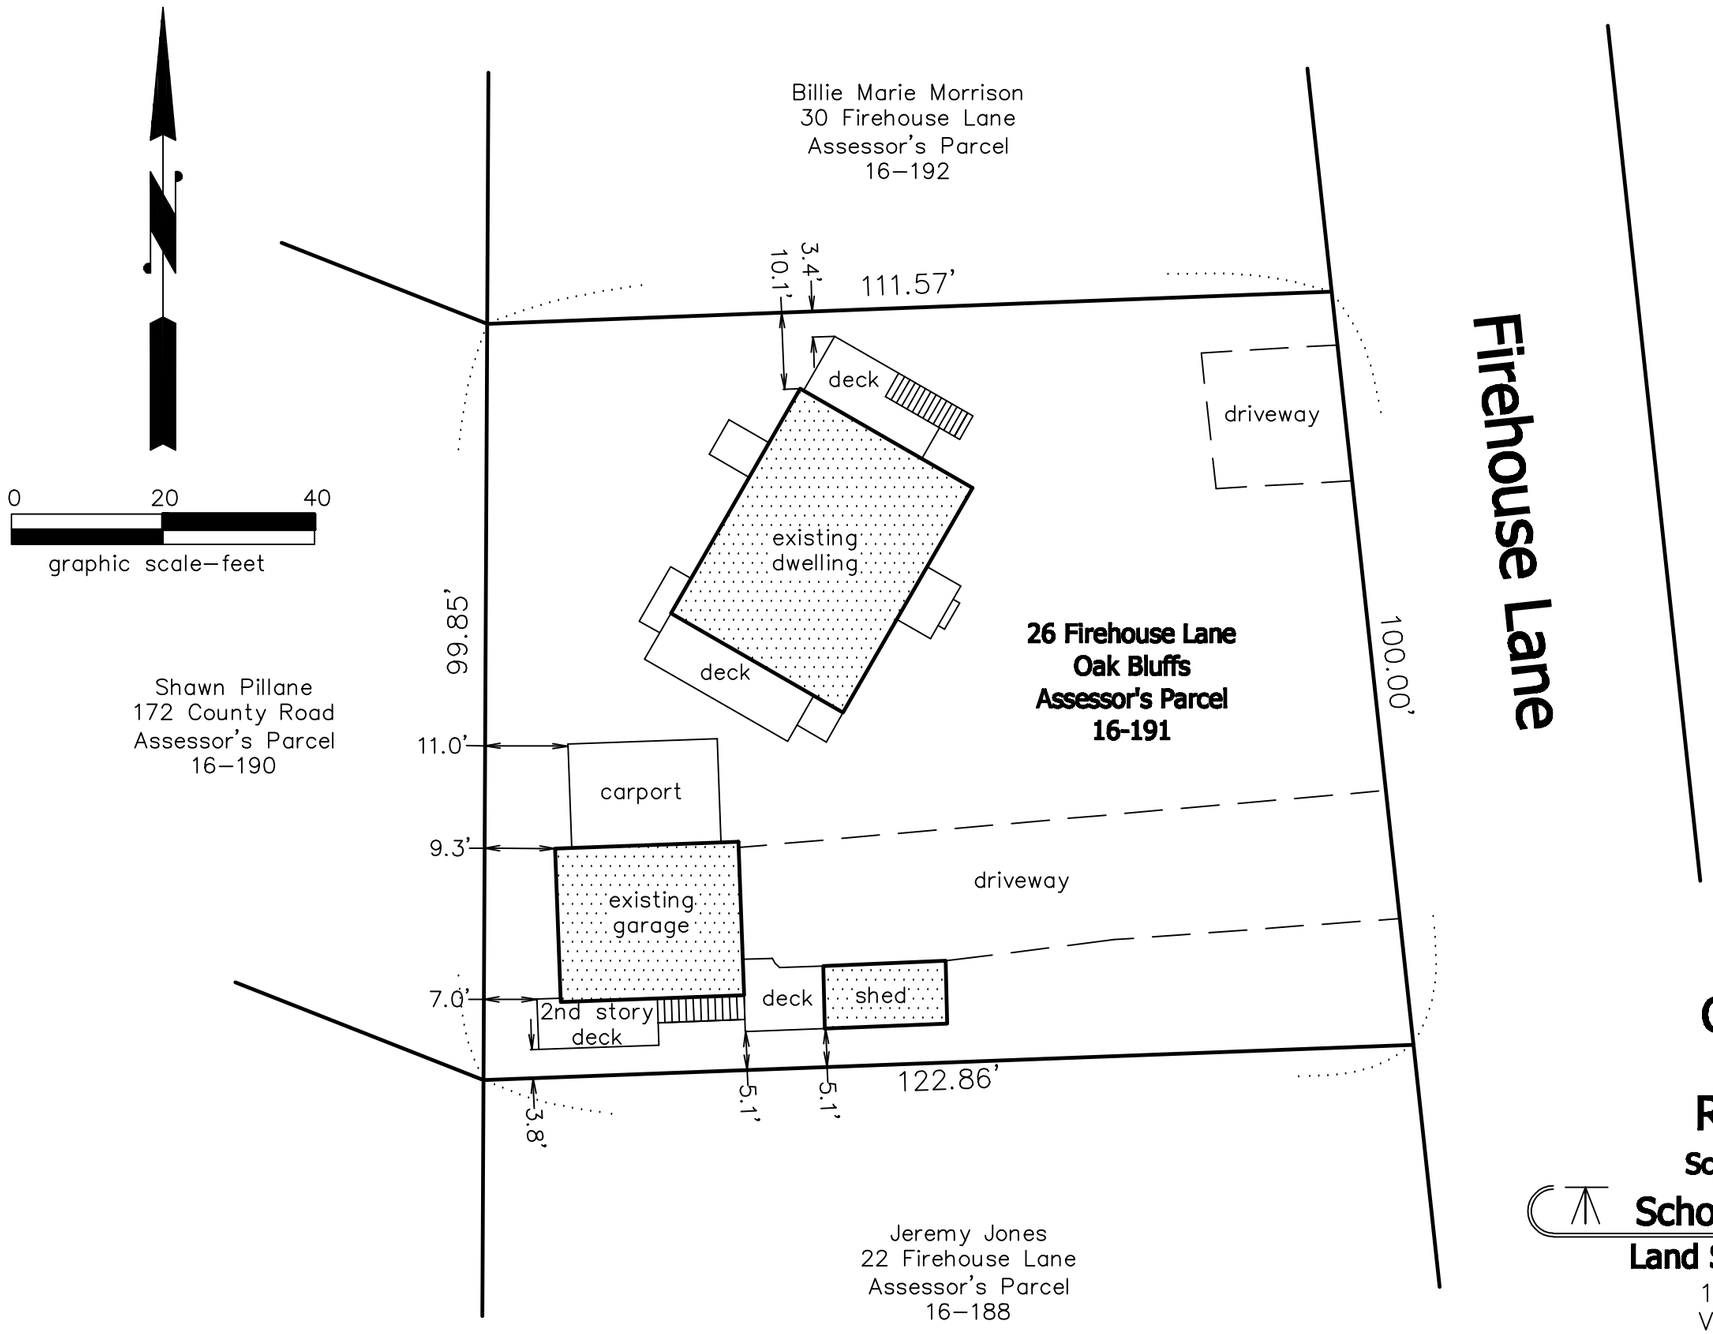

Site Plan
Oak Bluffs, Mass.

Prepared For

Richard Masciotra

Scale: 1" = 20' July 28, 2020

Schofield, Barbini & Hoehn Inc.

SB&H

Land Surveying ⊕ Civil Engineering

12 Surveyor's Lane, Box 339
Vineyard Haven, Mass. 02568
508–693–2781
www.sbhinc.net
MV 8977