STREETSCAPE DESIGN / **CONCEPT SKETCHES**
TOWN OF OAK BLUFFS

NORTH BLUFF: EXISTING CONDITIONS

WDG Waterfield Design Group

STREETSCAPE DESIGN / CONCEPT SKETCHES
TOWN OF OAK BLUFFS

NORTH BLUFF: CONCEPT 4

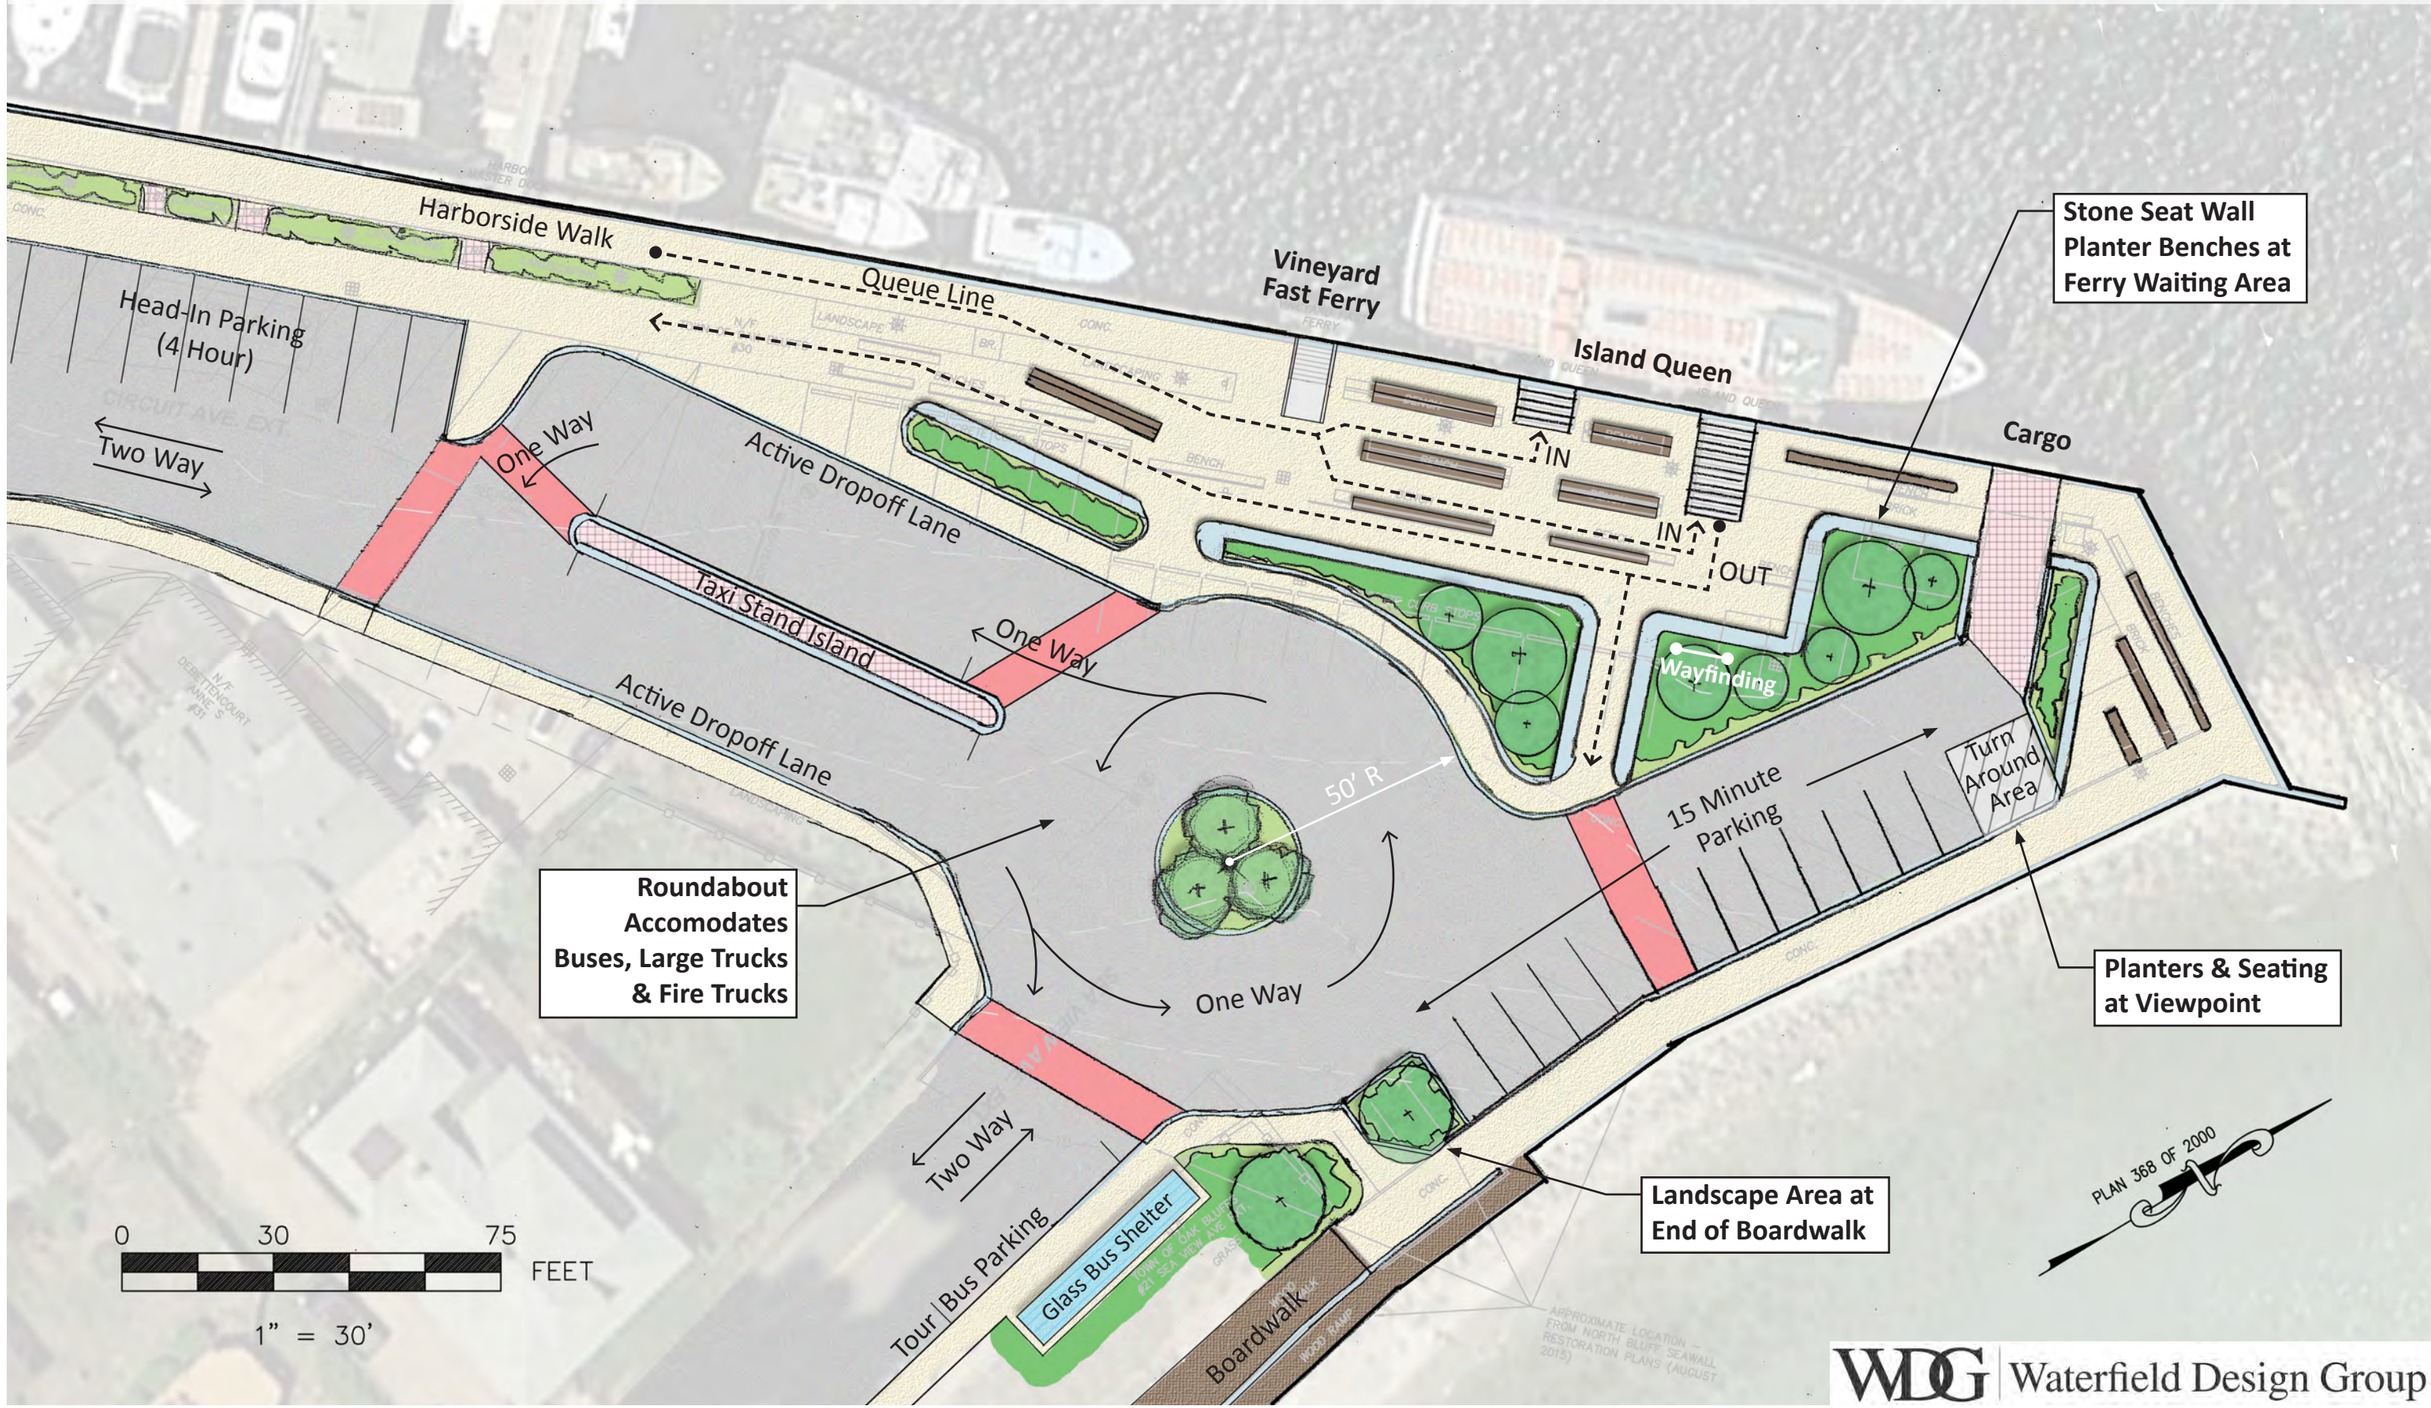

WDG Waterfield Design Group